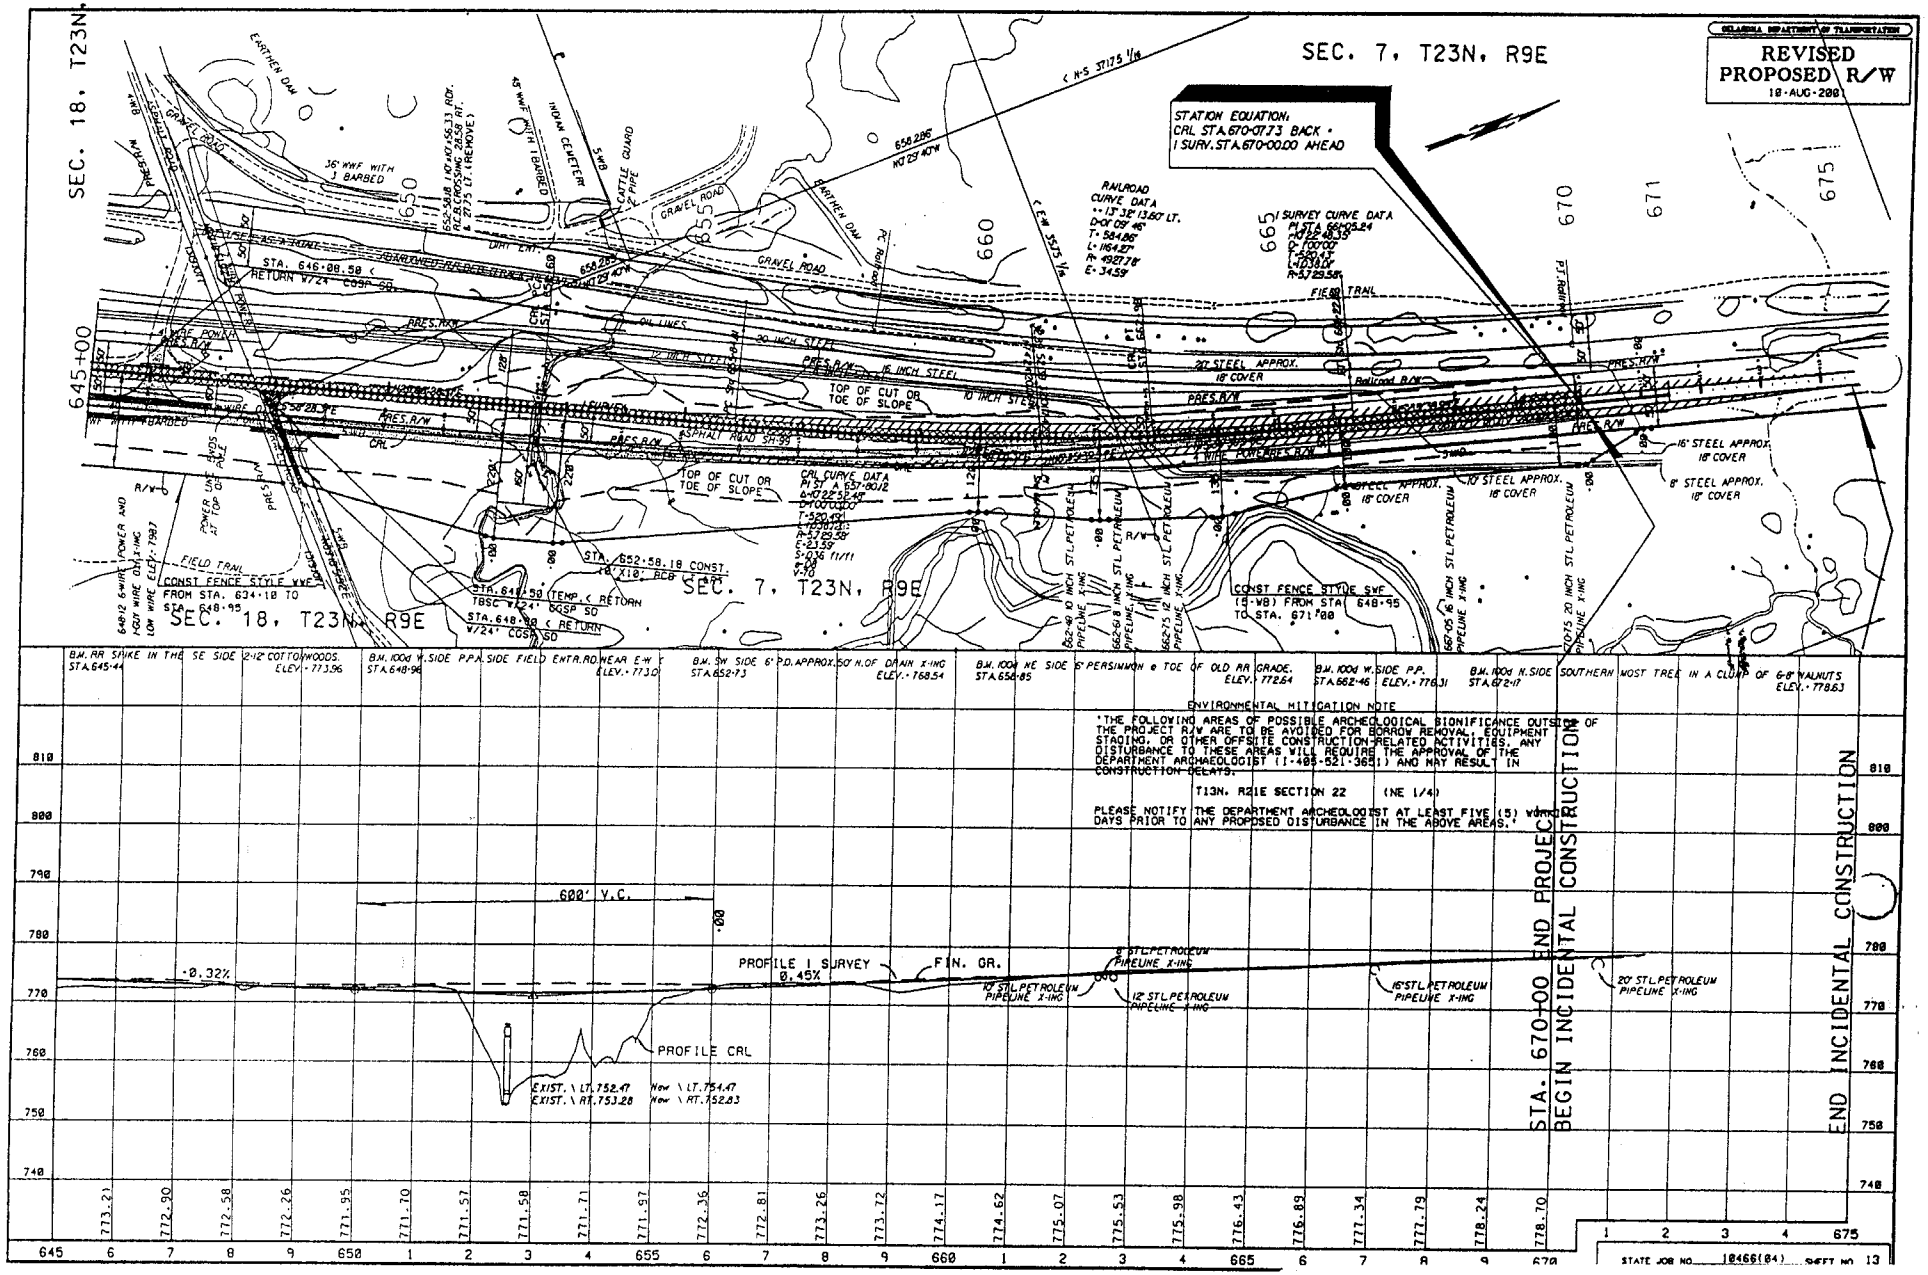

OKR2011804
OKLAHOMA DEPARTMENT OF TRANSPORTATION
TWO MILE CREEK
CHANNEL REALIGNMENT
ENCLOSURE 4 OF 5