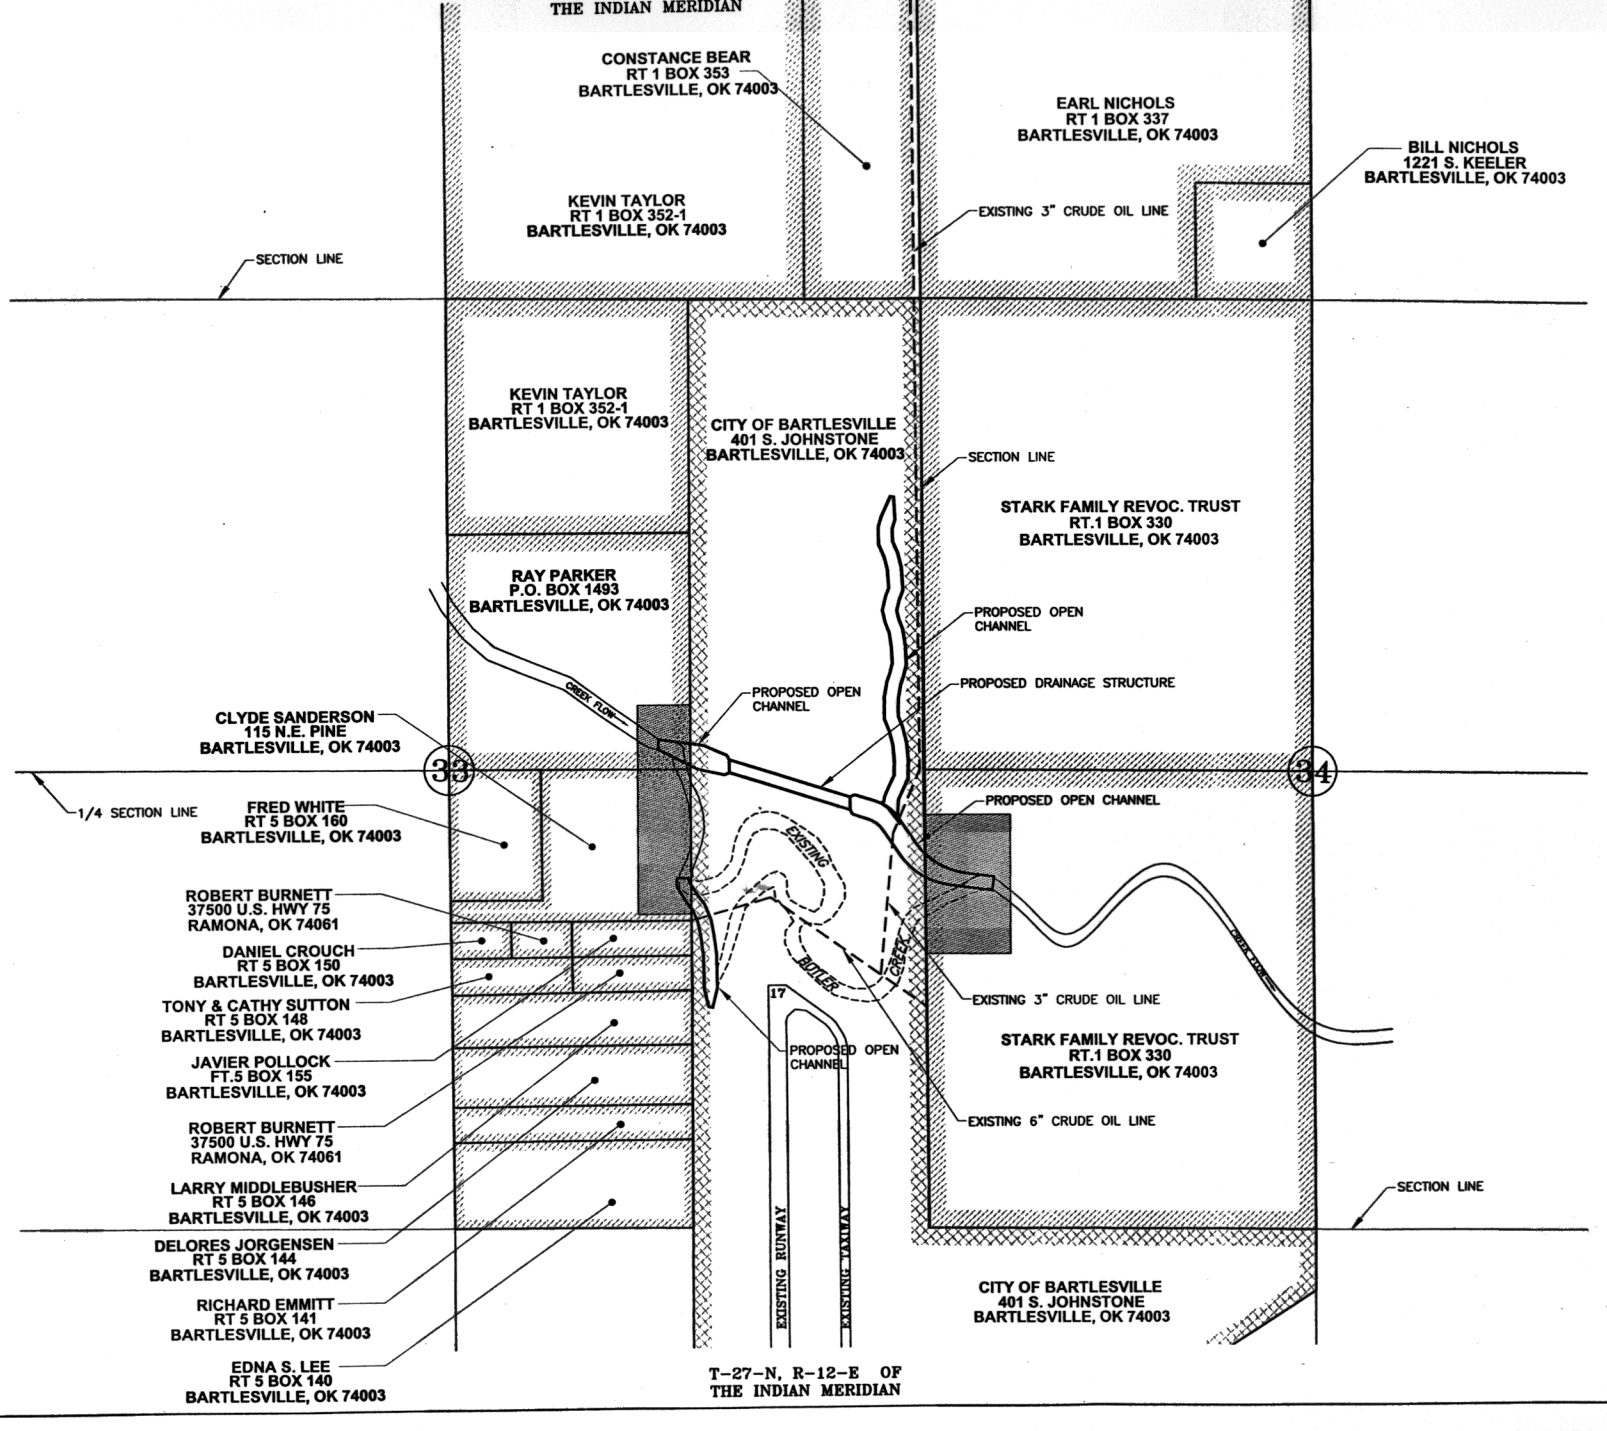
THE INDIAN MERIDIAN
CONSTANCE BEAR
RT 1 BOX 353
BARTLESVILLE, OK 74003
EARL NICHOLS
RT 1 BOX 337
BARTLESVILLE, OK 74003
BILL NICHOLS
1221 S. KEELER
BARTLESVILLE, OK 74003
KEVIN TAYLOR
RT 1 BOX 352-1
BARTLESVILLE, OK 74003
EXISTING 3" CRUDE OIL LINE
SECTION LINE
KEVIN TAYLOR
RT 1 BOX 352-1
BARTLESVILLE, OK 74003
CITY OF BARTLESVILLE
401 S. JOHNSTONE
BARTLESVILLE, OK 74003
SECTION LINE
STARK FAMILY REVOC. TRUST
RT.1 BOX 330
BARTLESVILLE, OK 74003
RAY PARKER
P.O. BOX 1493
BARTLESVILLE, OK 74003
PROPOSED OPEN CHANNEL
PROPOSED DRAINAGE STRUCTURE
CREEK FLOW
CLYDE SANDERSON
115 N.E. PINE
BARTLESVILLE, OK 74003
PROPOSED OPEN CHANNEL
33
34
1/4 SECTION LINE
FRED WHITE
RT 5 BOX 160
BARTLESVILLE, OK 74003
PROPOSED OPEN CHANNEL
EXISTING
BUTLER CREEK
ROBERT BURNETT
37500 U.S. HWY 75
RAMONA, OK 74061
DANIEL CROUCH
RT 5 BOX 150
BARTLESVILLE, OK 74003
TONY & CATHY SUTTON
RT 5 BOX 148
BARTLESVILLE, OK 74003
17
EXISTING 3" CRUDE OIL LINE
JAVIER POLLOCK
FT.5 BOX 155
BARTLESVILLE, OK 74003
PROPOSED OPEN CHANNEL
STARK FAMILY REVOC. TRUST
RT.1 BOX 330
BARTLESVILLE, OK 74003
ROBERT BURNETT
37500 U.S. HWY 75
RAMONA, OK 74061
EXISTING 6" CRUDE OIL LINE
LARRY MIDDLEBUSHER
RT 5 BOX 146
BARTLESVILLE, OK 74003
SECTION LINE
DELORES JORGENSEN
RT 5 BOX 144
BARTLESVILLE, OK 74003
EXISTING RUNWAY
EXISTING TAXIWAY
RICHARD EMMITT
RT 5 BOX 141
BARTLESVILLE, OK 74003
CITY OF BARTLESVILLE
401 S. JOHNSTONE
BARTLESVILLE, OK 74003
EDNA S. LEE
RT 5 BOX 140
BARTLESVILLE, OK 74003
T-27-N, R-12-E OF
THE INDIAN MERIDIAN
LEGEND
TEMPORARY EASEMENT REQUIRED
EXISTING CRUDE OIL LINE
FARM LAND INDUSTRIES
(APPROXIMATE LOCATION)
0 200' 400'
PRELIM
12/20
FILENAME: P-BASE.DWG
DESIGN T.L.
DRAWN B.W.R. 12/20/02
CHECKED B.W.R.
APPROV. M.P.H.
SQUAD COBB ENG.
ADJACENT PRO
BART
MUNICIP
AIP NO.