REVISIONS				
ZONE	REV	DESCRIPTION	DATE	APPROVED

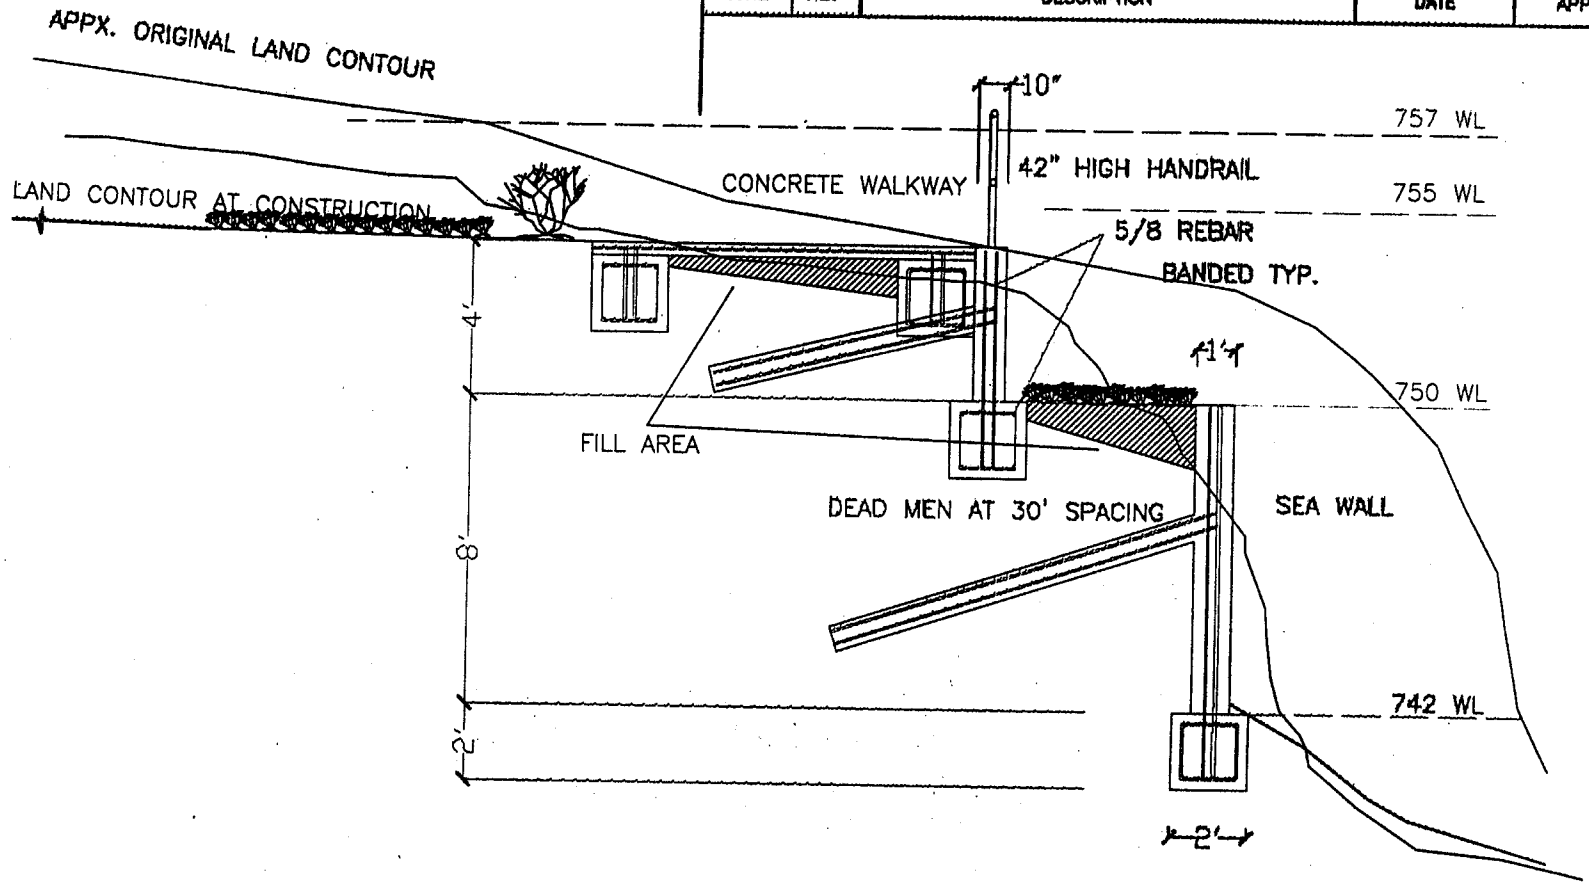

PURPOSE: TO PREVENT EROSION AND PROVIDE ACCESS AND EGRESS TO DOCKS.

CHEROKEE YACHT CLUB

SECTION AA

SIZE	FSCM NO.	DWG NO.	REV
A		C-1-04	
SCALE 1"=5'		SHEET S-1	

OKR2012017 12017-2

Sea Wall at Cherokee Yacht Club
Grand Lake, Delaware Co., Oklahoma