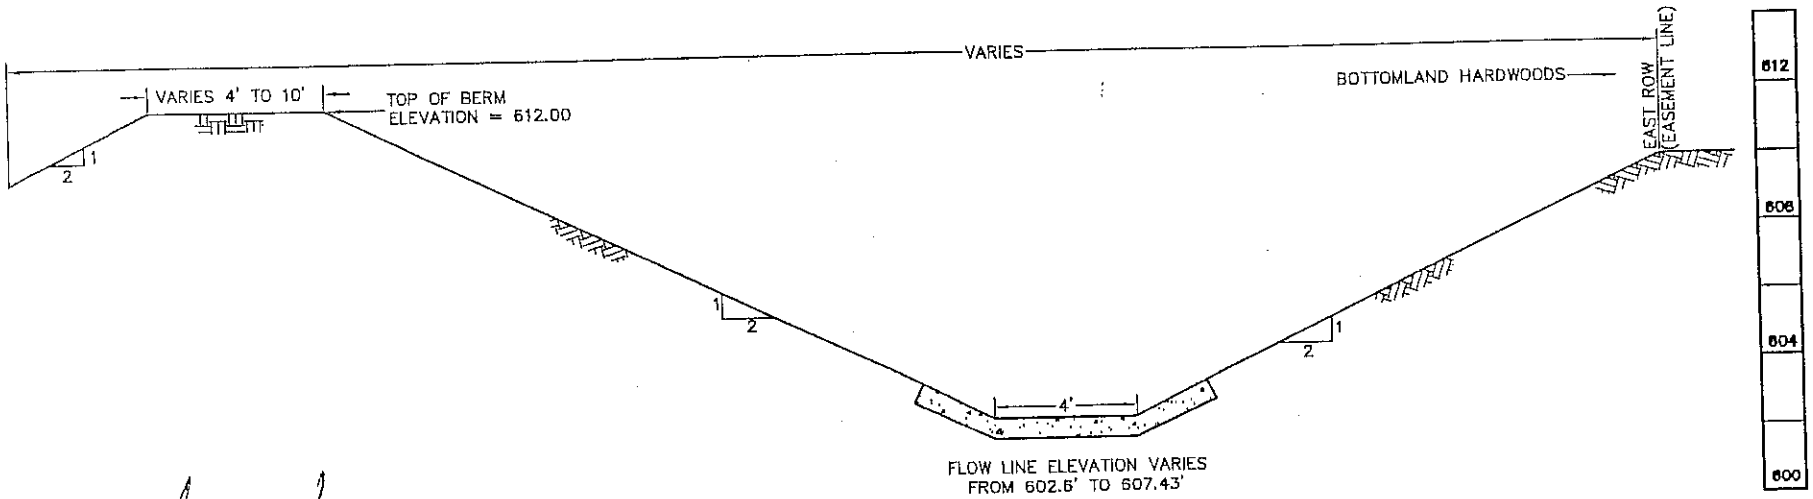

CHANNEL SECTION

12079-5

REGISTERED PROFESSIONAL ENGINEER
KEITH M. MARQUARDT
19096
10/7/03
OKLAHOMA

TRANSVERSE WEIR DETAILS

TULSA COUNTY
121st ST. S. - SHERIDAN RD. TO MEMORIAL DR.
PROJECT NO. 43.00 - 18.00
COUNTY ENGINEERS OFFICE

FBS ENGINEERS, INC.
TULSA, OKLAHOMA