Landowner: HOWARD PAYNE

Location: 5.5 miles WEST OF MAYSVILLE

Bank Height: 20' to 25'

Bank Slope: 6:12 PITCH

# of Tire Rows: 20 to 25

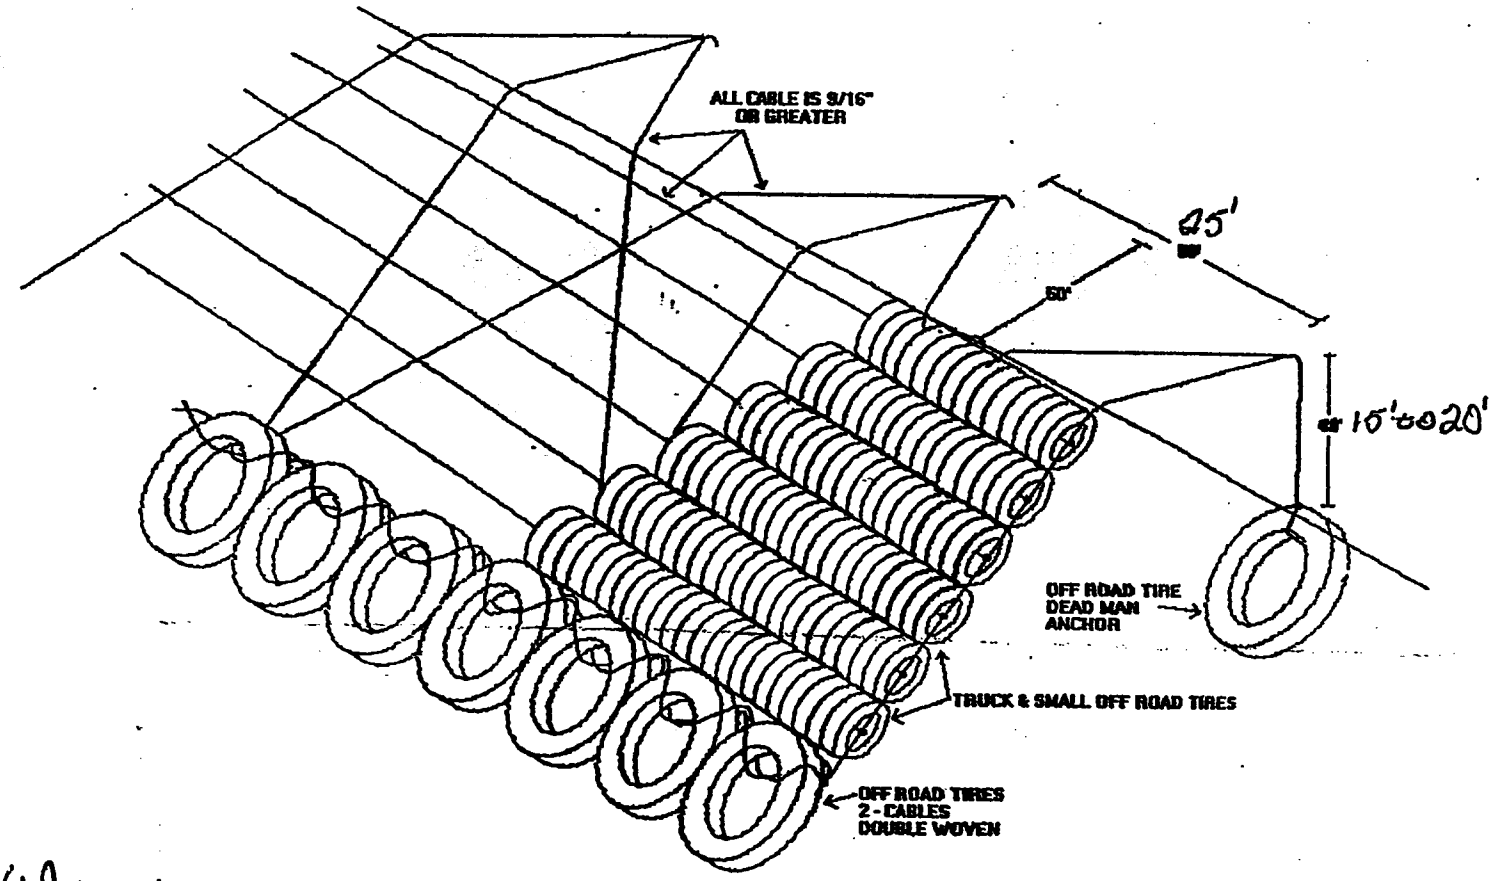

WASHITA River

Direction of Flow: Right Descending Bank / West to East

OKR2012455
MR. HOWARD PAYNE
WASHITA RIVER
TIRE MATTRESS
ENCLOSURE 2 OF 2