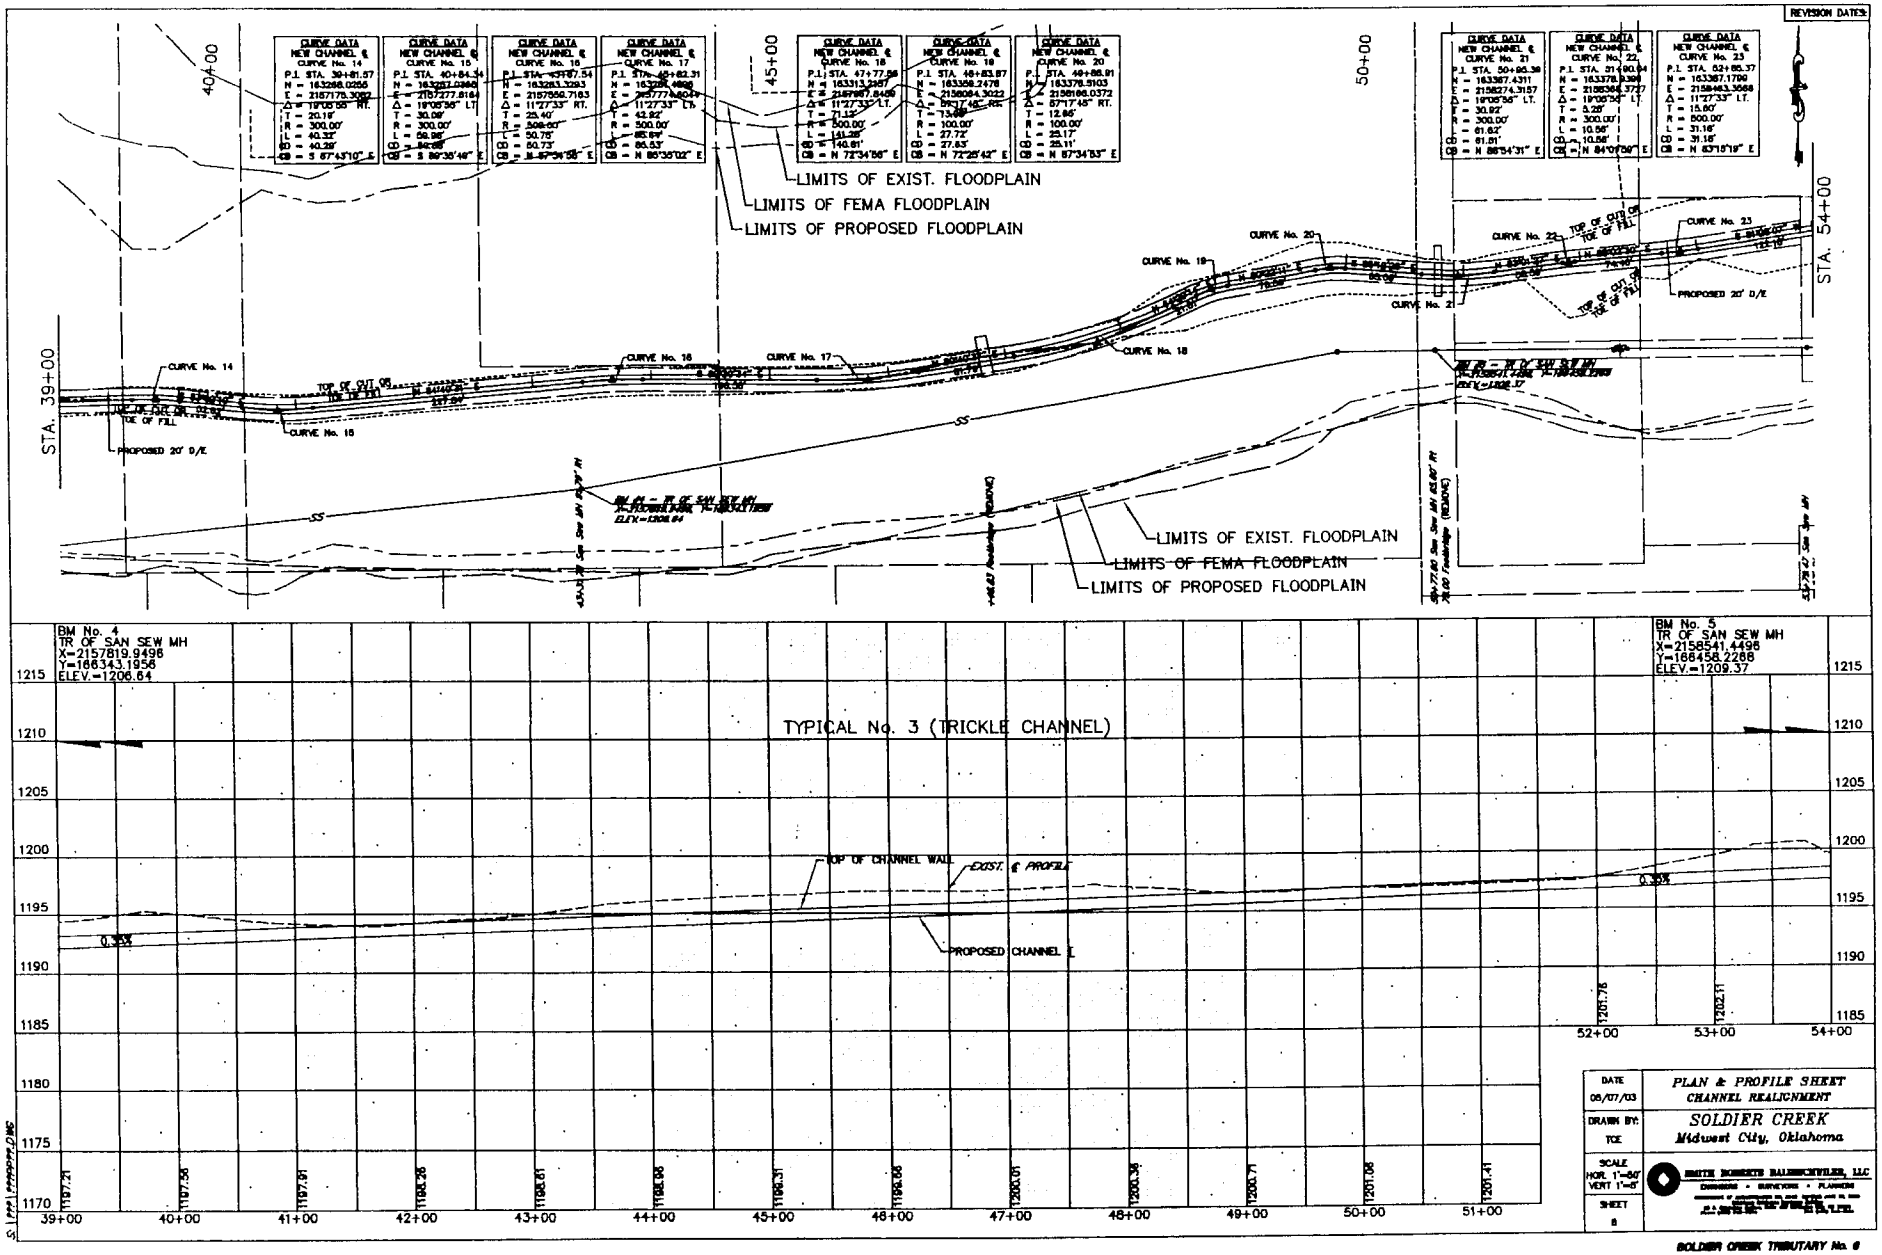

OKR2013102
City of Midwest City
Channelization Project
Enclosure 5 of 7