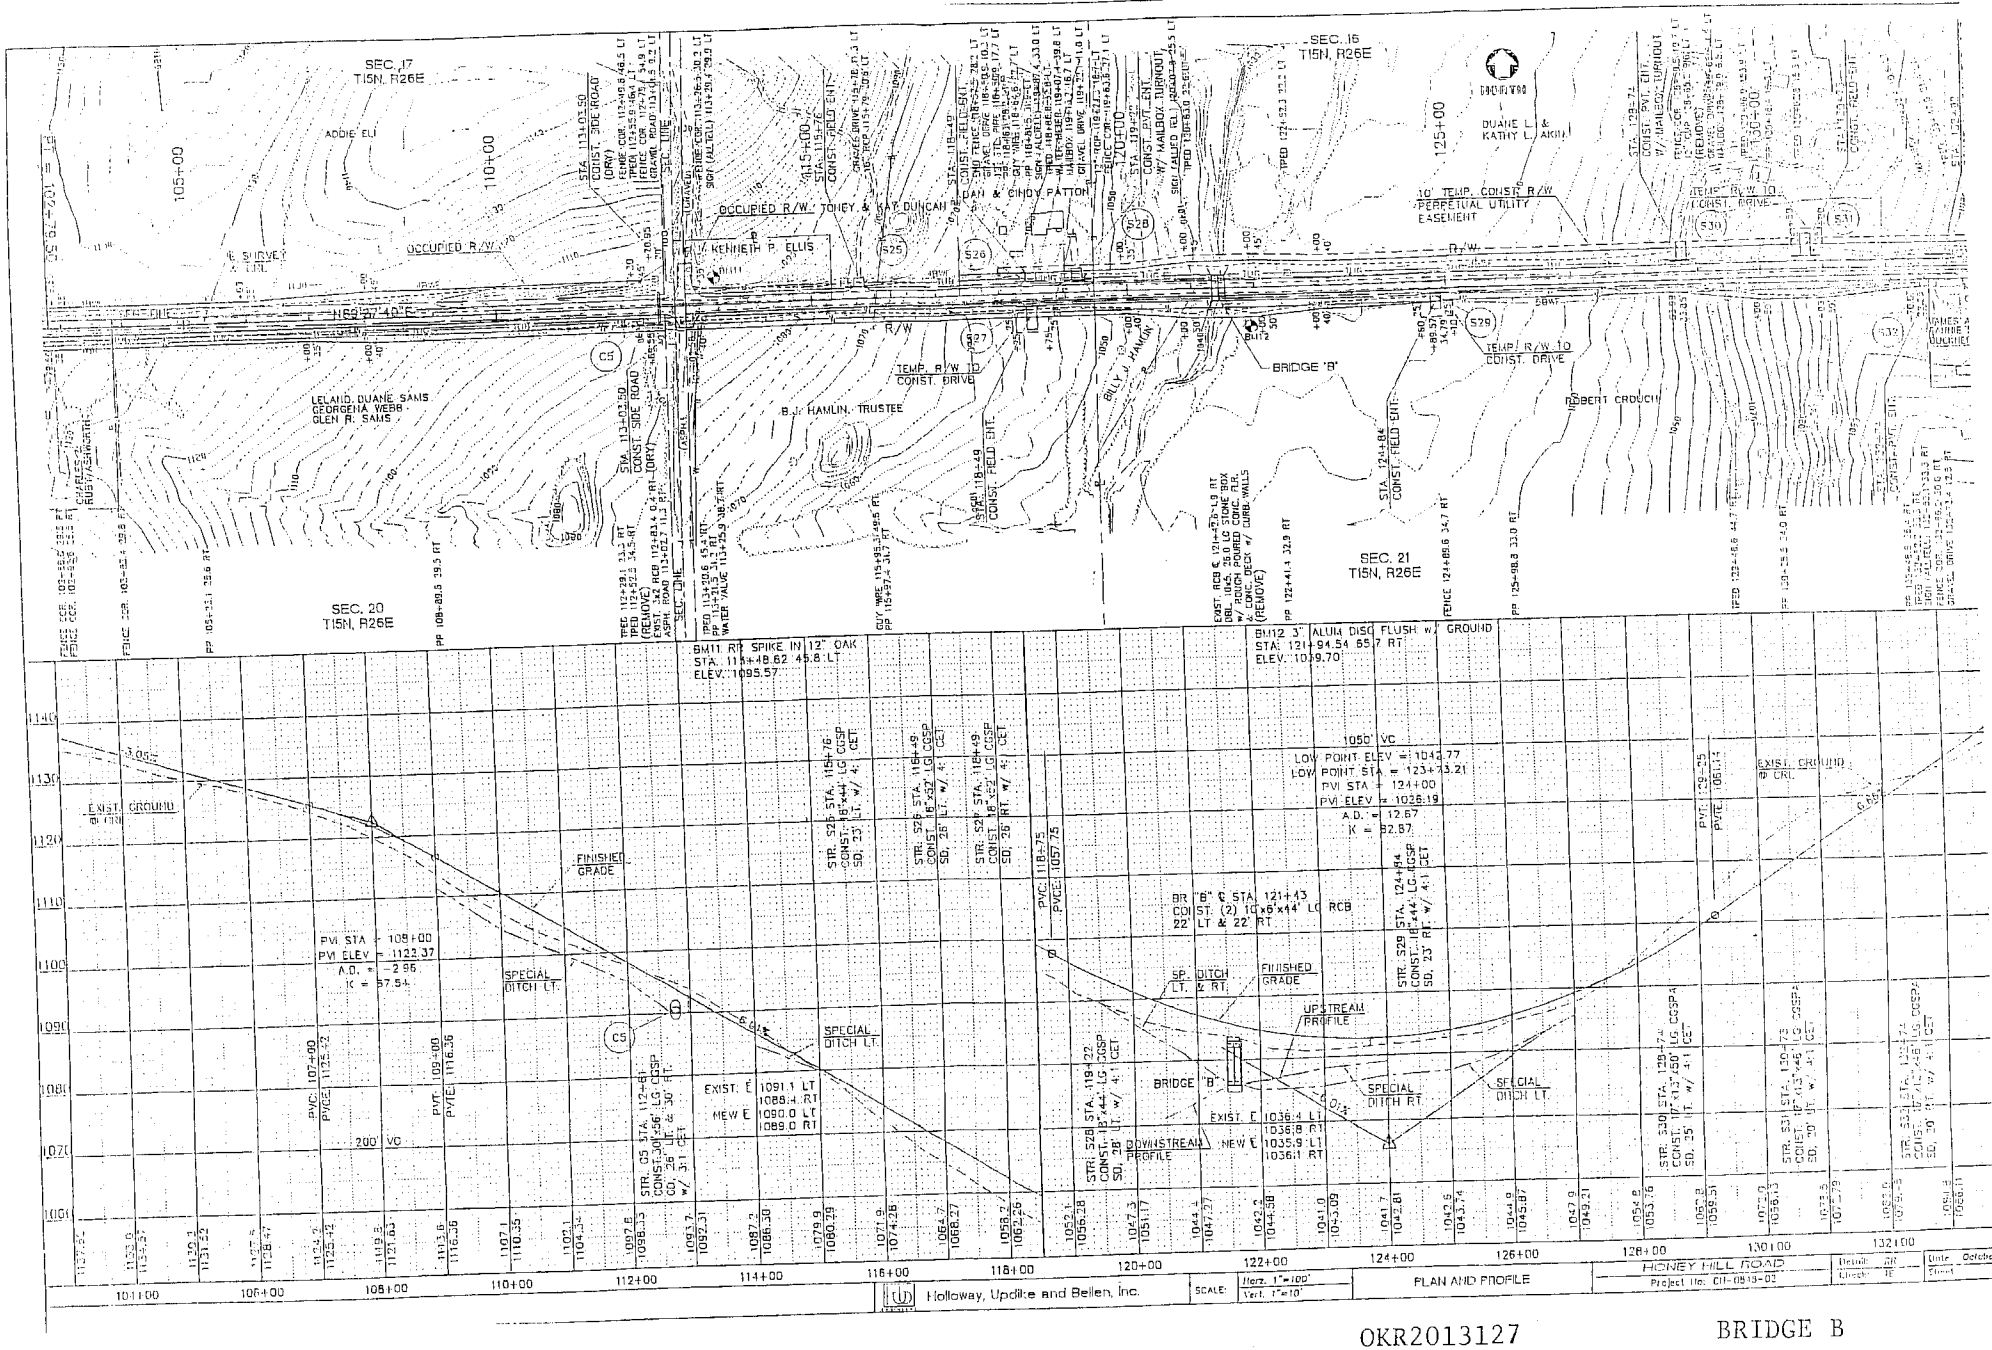

OKR2013127

BRIDGE B

CHEROKEE NATION
LITTLE LEE CREEK
BRIDGE REPLACEMENT
ENCLOSURE 3 OF 4