404 permit Exhibit 1

Stone Wood Crossing

AN ADDITION TO THE CITY OF BROKEN ARROW, TULSA COUNTY, OKLAHOMA BEING
A SUBDIVISION OF A PART OF THE SE/4 OF SECTION THIRTY-FOUR (34),
TOWNSHIP 19 NORTH, RANGE 14 EAST, OF THE INDIAN BASE AND MERIDIAN

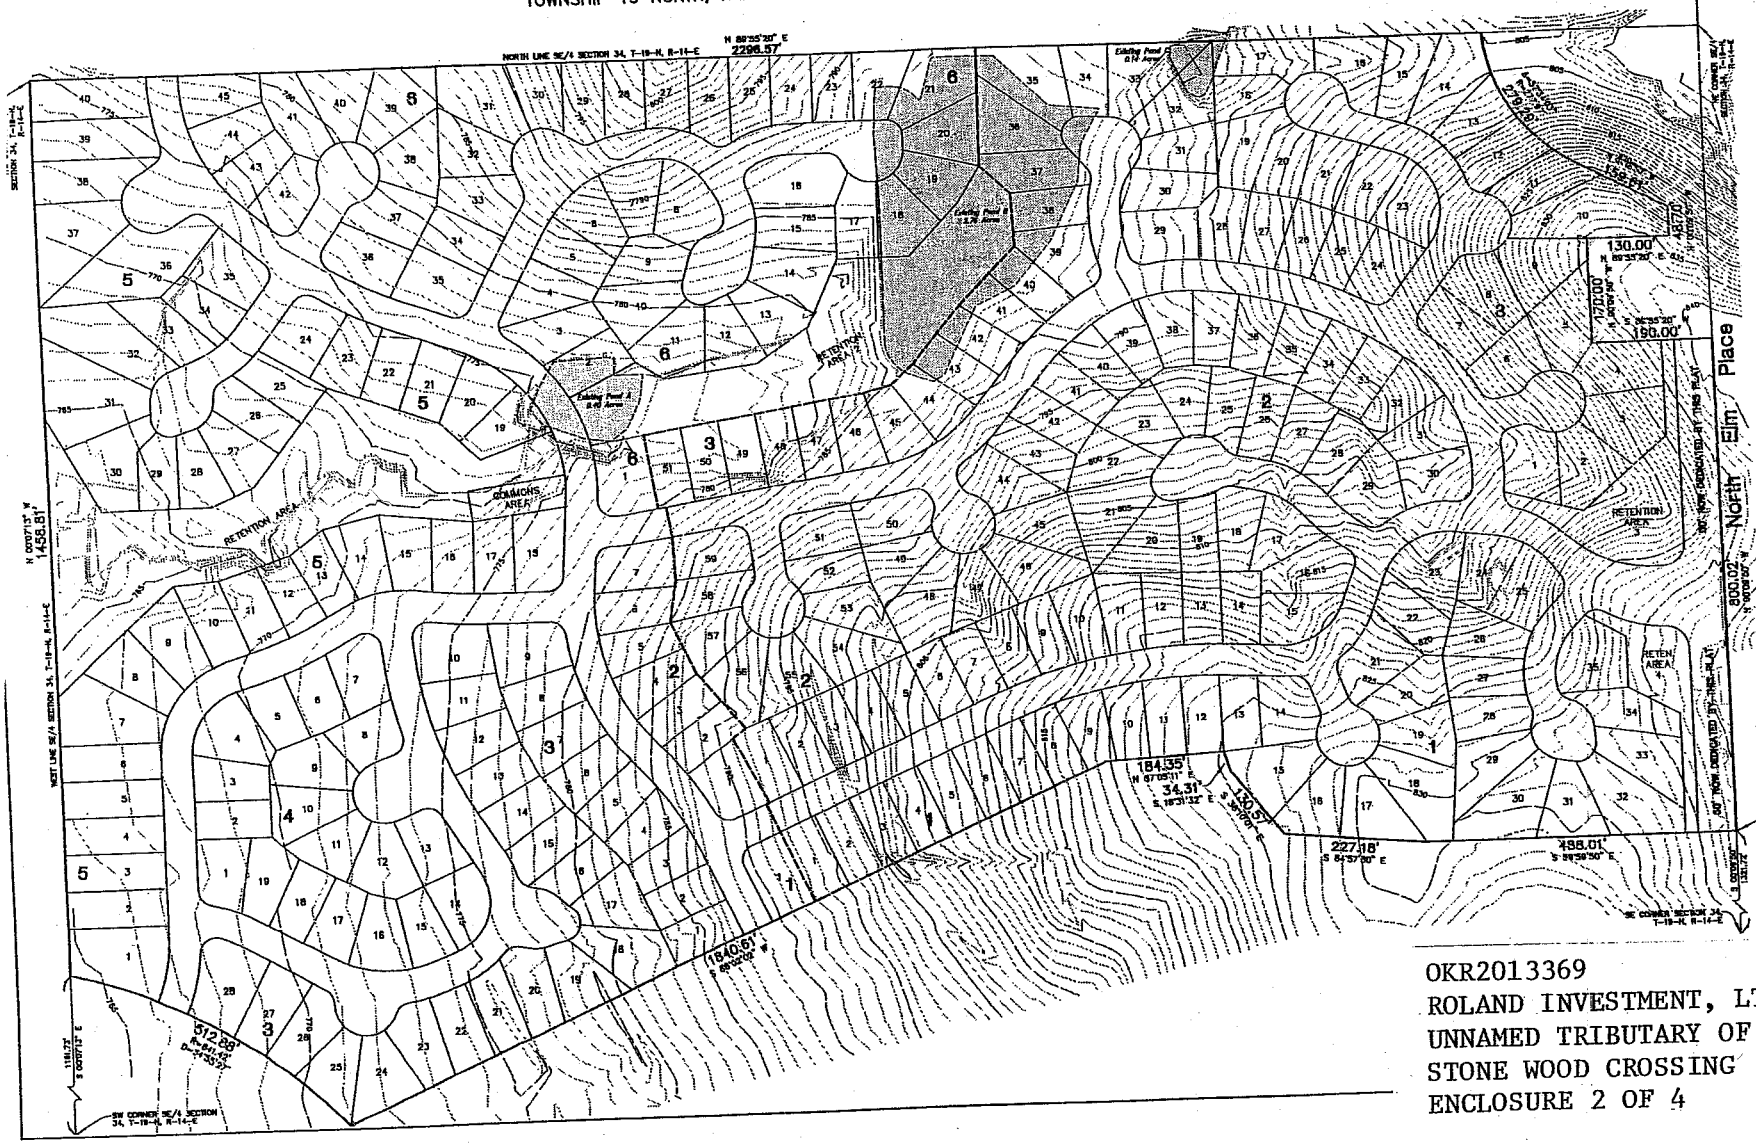

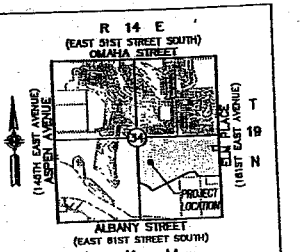

Location Map

Site Summary:

Existing Pond Areas (@ Approx. Waterline) ____ 3.30 AC

Note:
Approximately 75% of Pond B will be filled. (See Exhibit 2 for details.)

OKR2013369
ROLAND INVESTMENT, LTD
UNNAMED TRIBUTARY OF HAIKEY CREEK
STONE WOOD CROSSING
ENCLOSURE 2 OF 4