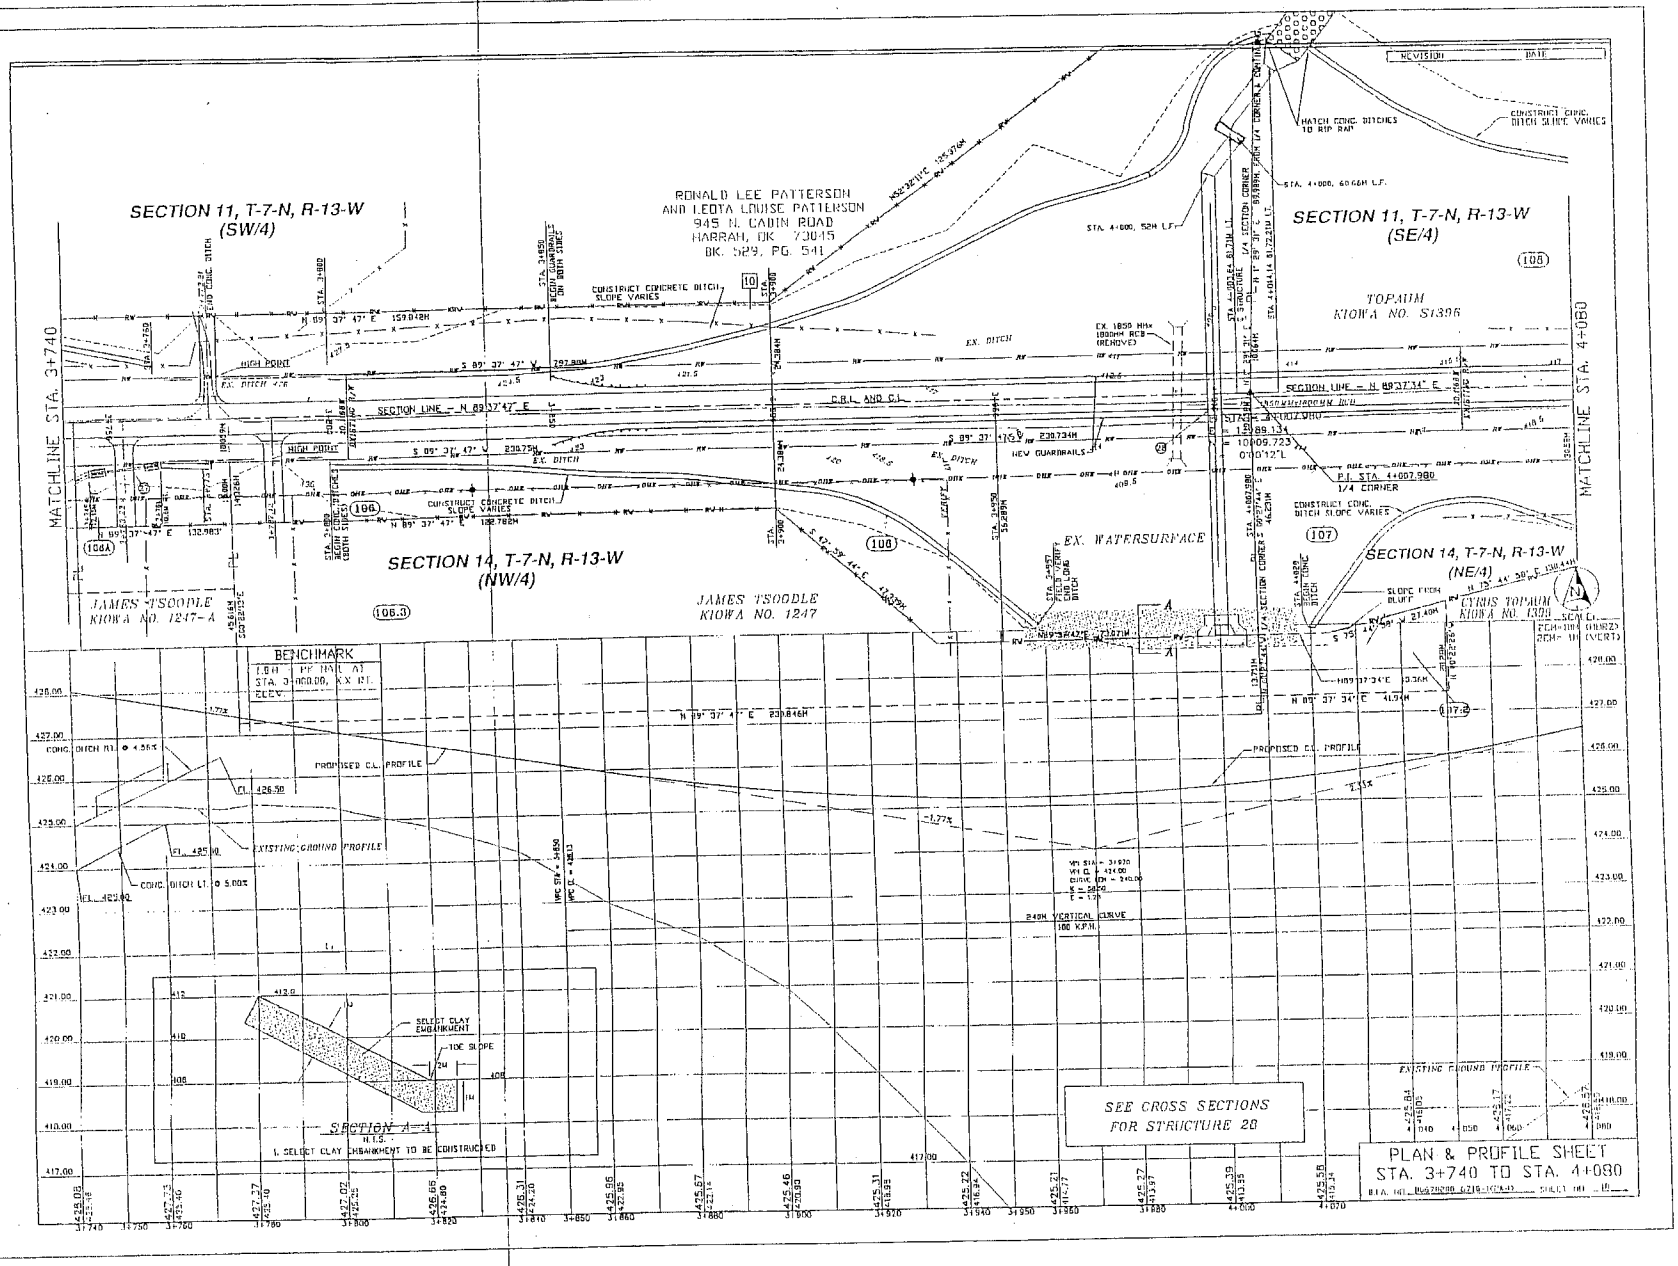

OKR2013390
KIOWA NATION OF OKLAHOMA
WASHITA RIVER
REINFORCED-CONCRETE PIPE REPLACEMENT
ENCLOSURE 2 OF 3