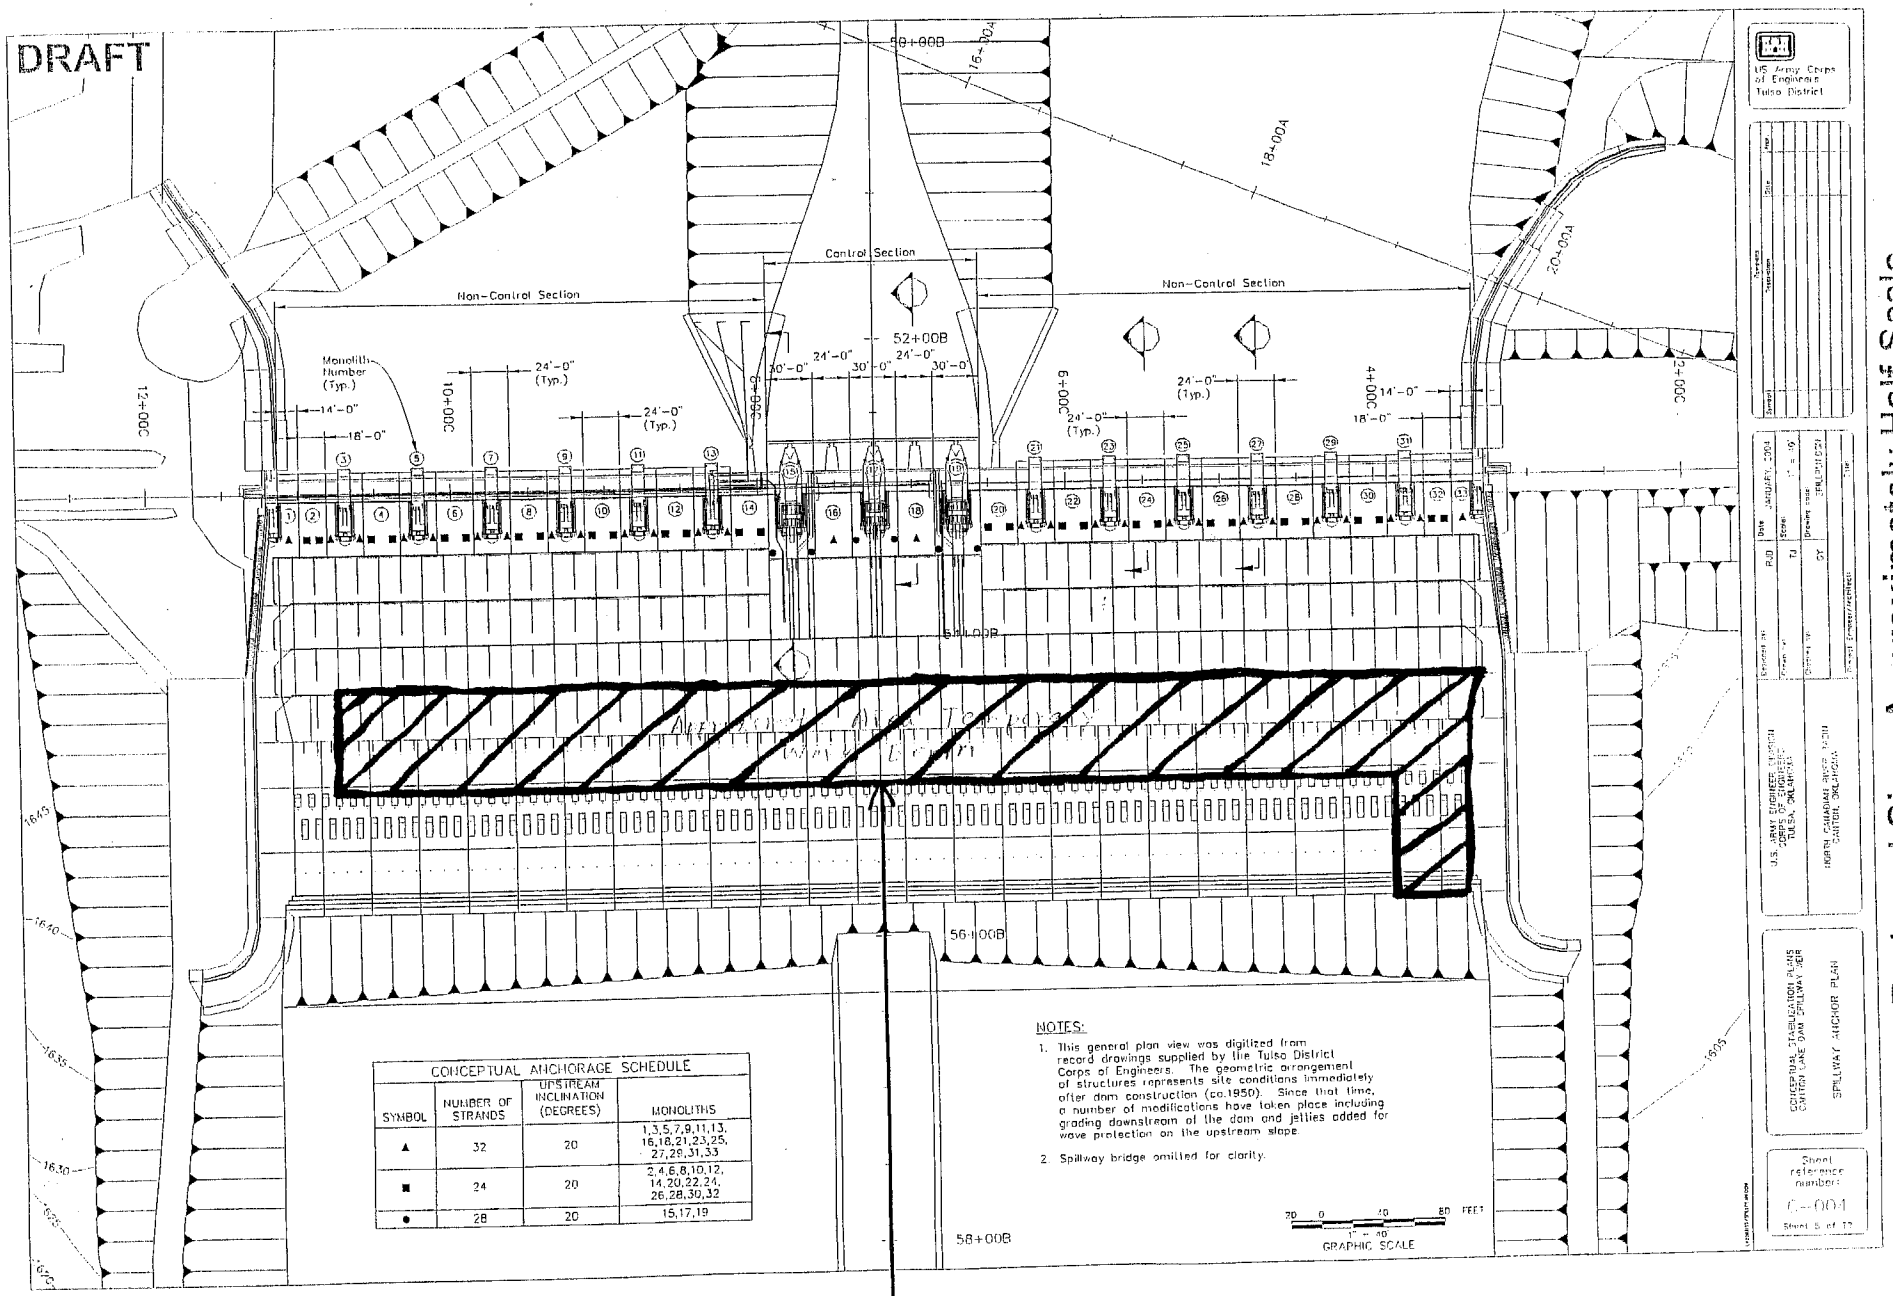

CONCEPTUAL ANCHORAGE SCHEDULE			
SYMBOL	NUMBER OF STRANDS	UPSTREAM INCLINATION (DEGREES)	MONOLITHS
▲	32	20	1,3,5,7,9,11,13, 16,18,21,23,25, 27,28,31,33
■	24	20	2,4,6,8,10,12, 14,20,22,24, 26,28,30,32
●	28	20	15,17,19

Reduced Size: Approximately Half-Scale

Approximate Area for Temporary Work Berm

OKR2013626
U.S. ARMY CORPS OF ENGINEERS
CANTON LAKE
SPILLWAY ANCHOR PROJECT
ENCLOSURE 2 OF 3