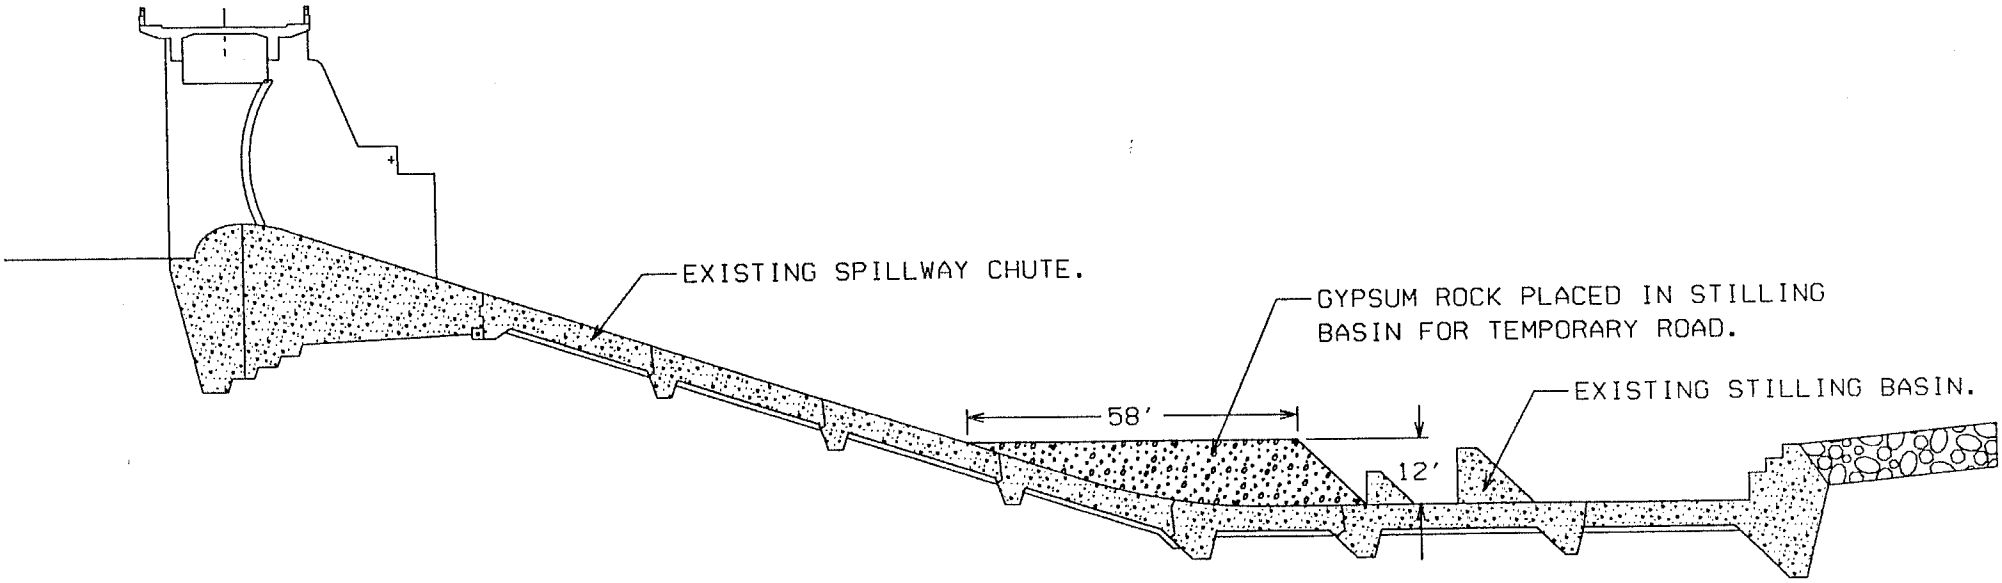


OKR2013626
U.S. ARMY CORPS OF ENGINEERS
CANTON LAKE
SPILLWAY ANCHOR PROJECT
ENCLOSURE 3 OF 3