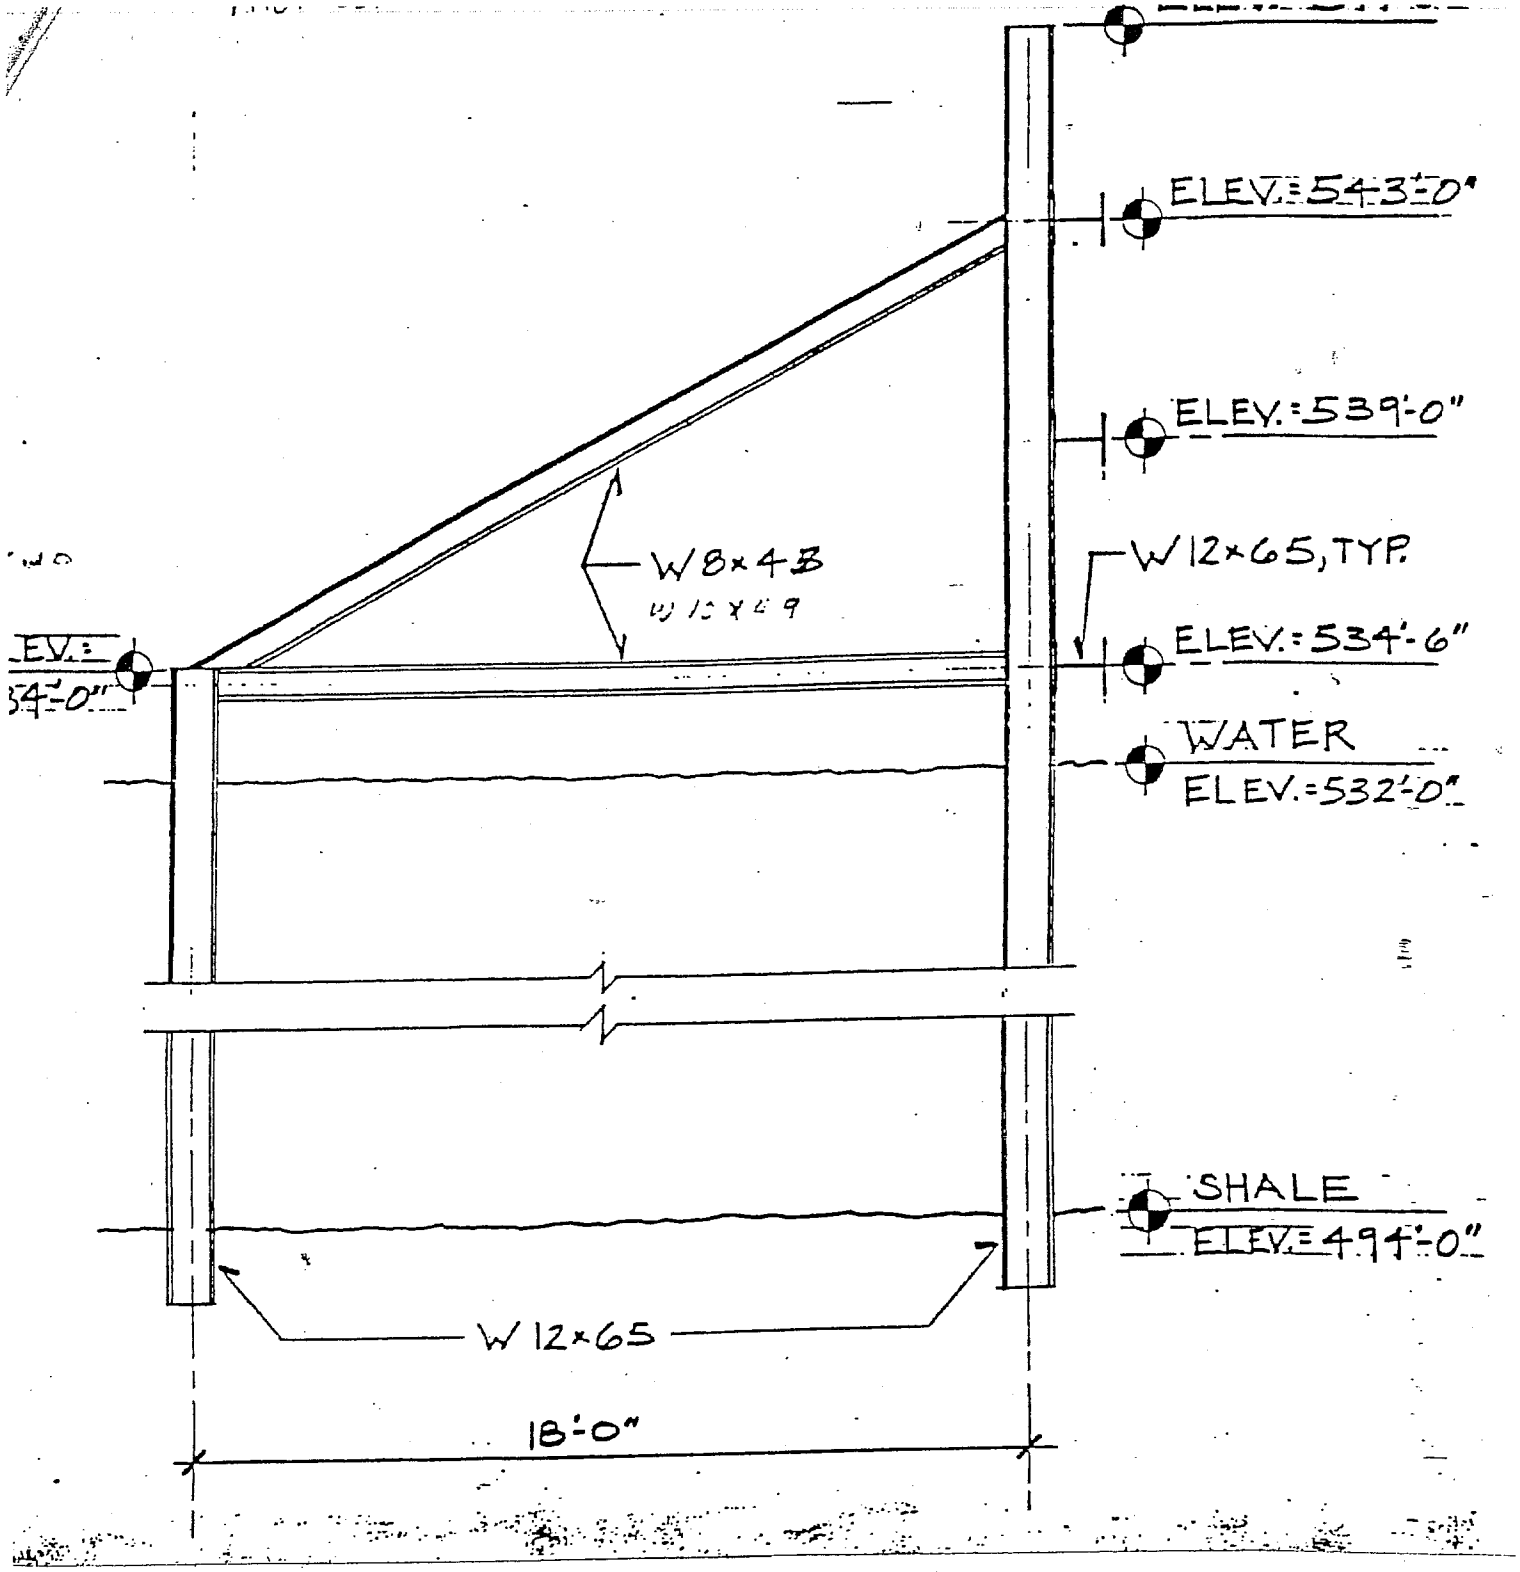

OKR3012933
JOHNSTON'S PORT 33, INC.
VERDIGRIS RIVER
WHARF AND MOORING STRUCTURE
ENCLOSURE 5 OF 5