PARTIAL BOUNDARY SURVEYS
WEBBERS FALLS LOCK & DAM NO. 16
ARKANSAS RIVER, OKLAHOMA

Performed Under Contract Number DACW 56-68-C-0267

SEC 36 T-16-N R-18-E . COUNTY WAGONER

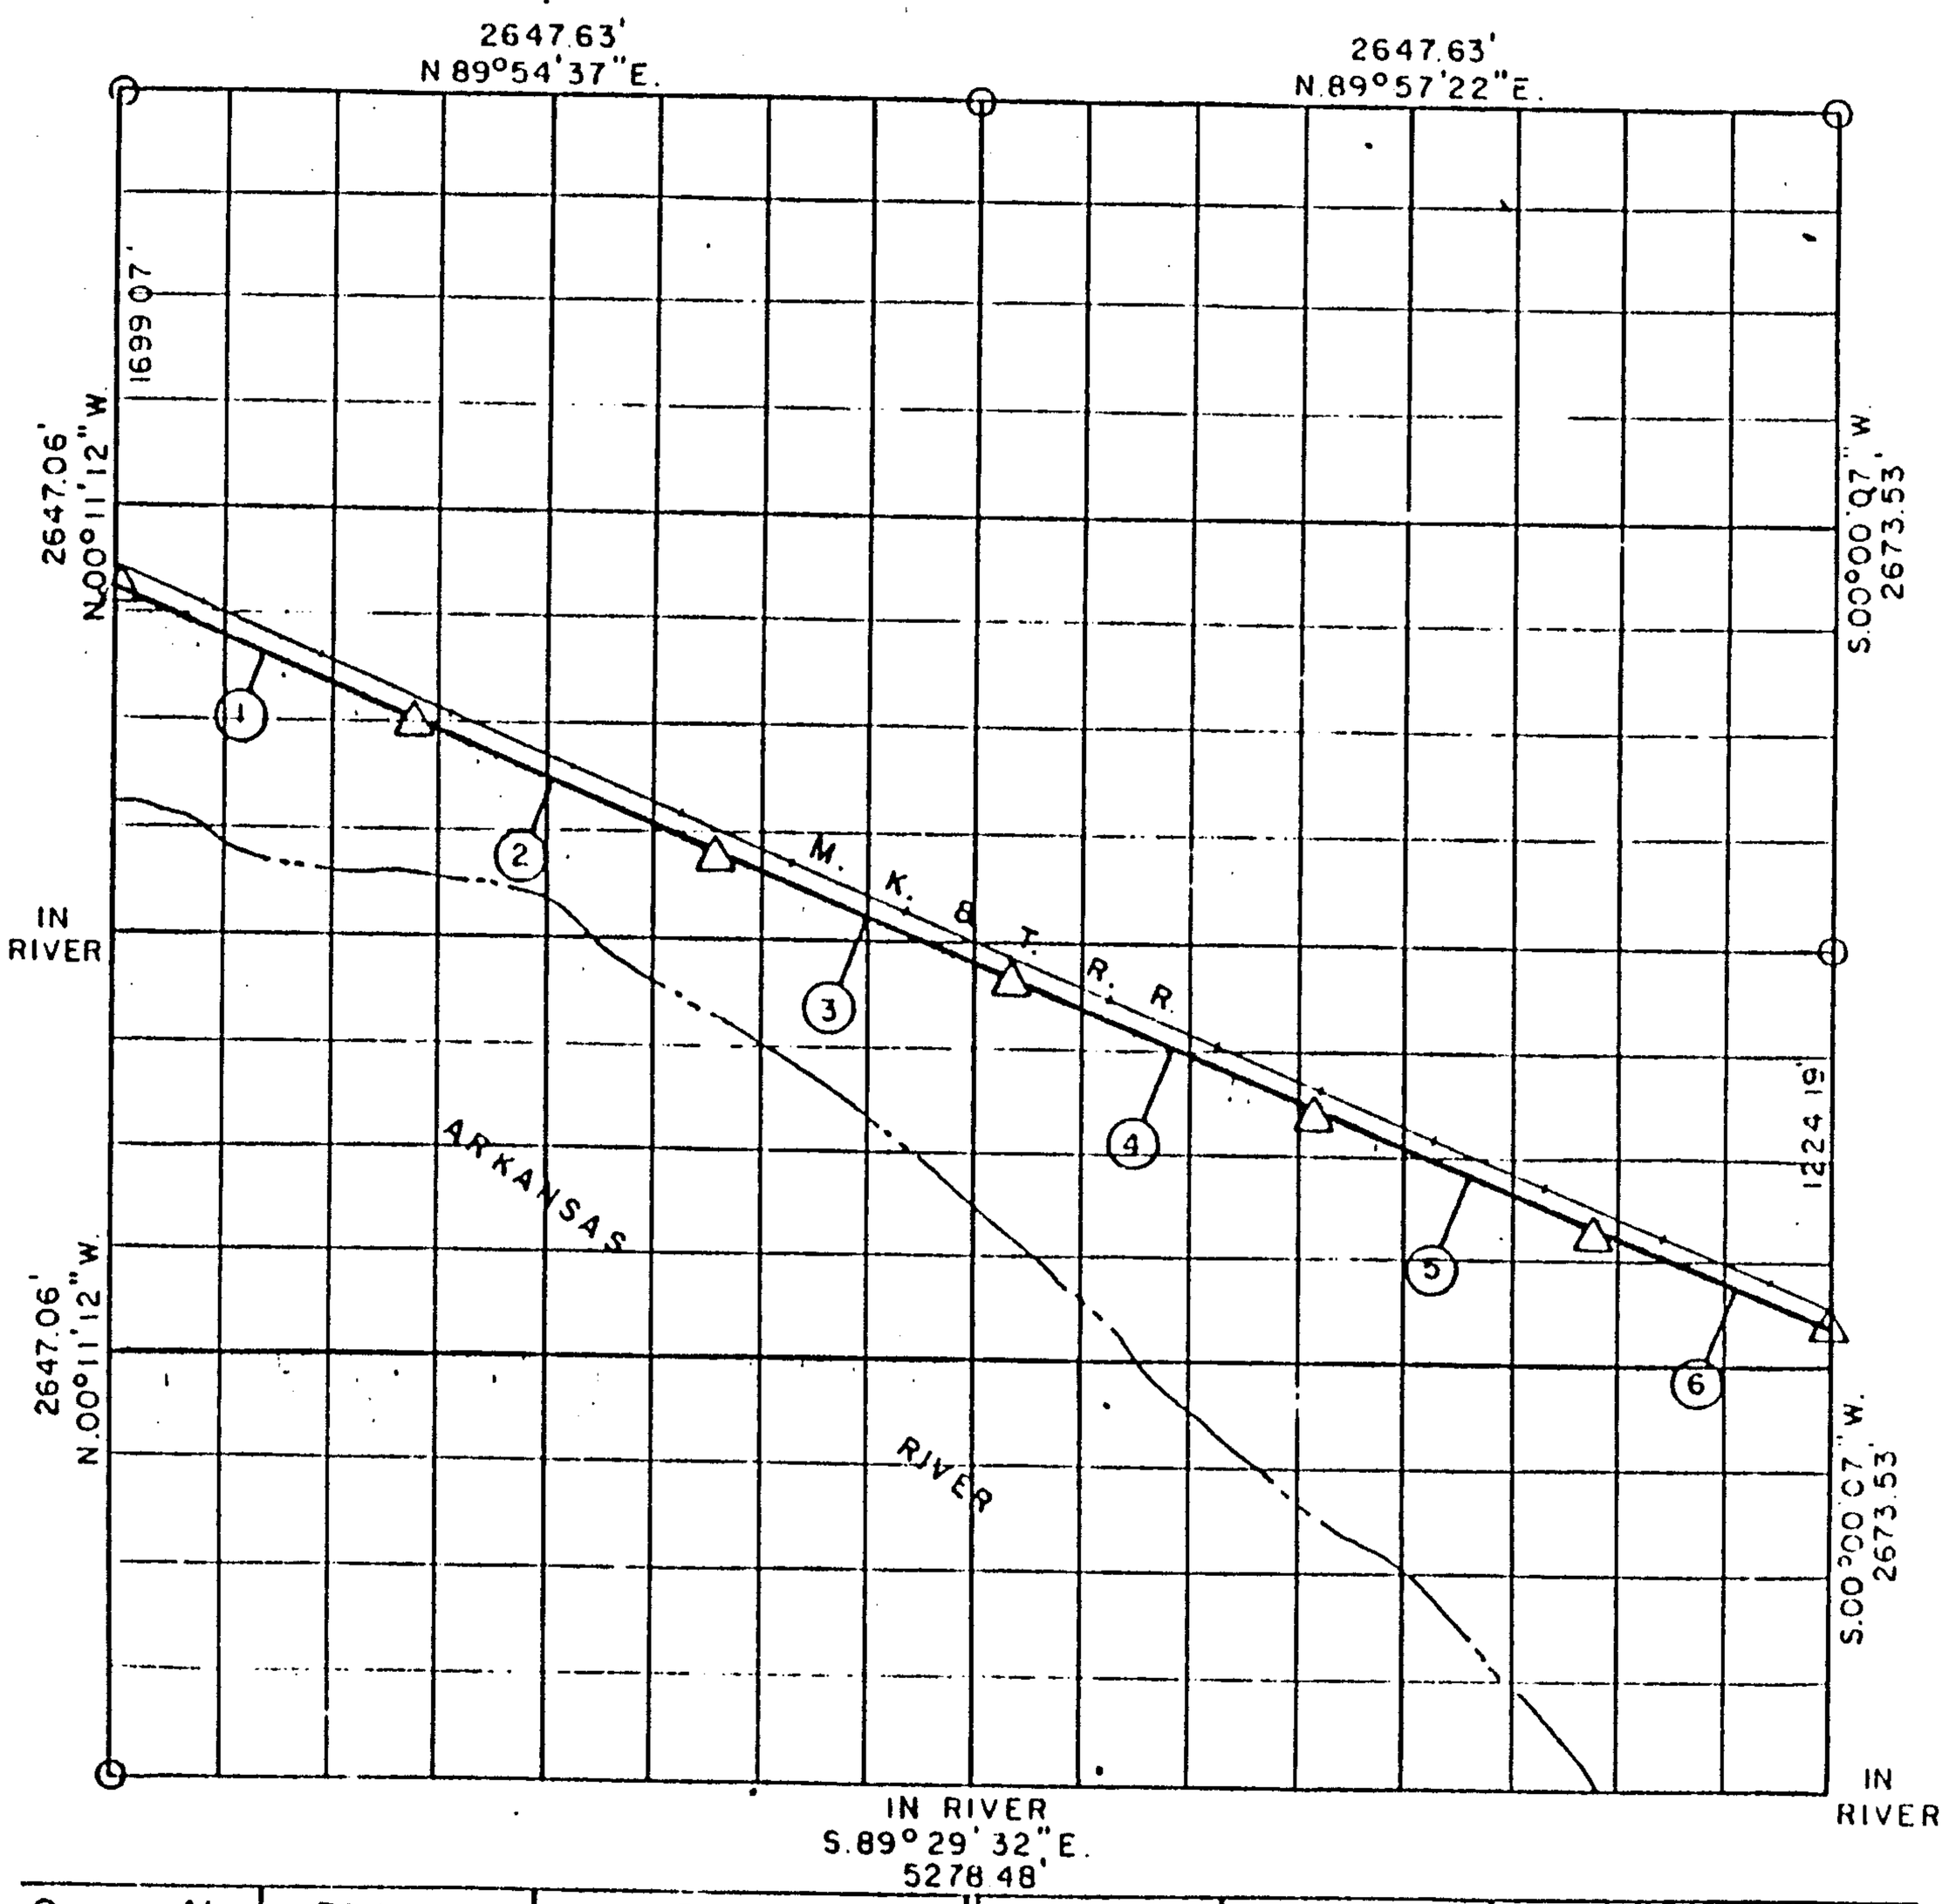

Course No.	Distance	Bearing	Course No.	Distance	Bearing
1	1000.00	S.66°45'42"E.			
2	1000.00	S.66°45'42"E.			
3	1000.00	S.66°45'42"E.			
4	1000.00	S.66°45'42"E.			
5	1000.00	S.66°45'42"E.			
6	760.88	S.66°45'42"E.			

Field Book No. A-2931 Date: AUG.-OCT. 1968

CERTIFICATE OF SURVEY

I HEREBY CERTIFY THAT THE ABOVE PLAT IS A TRUE AND CORRECT REPRESENTATION OF THE SURVEY MADE IN SECTION 36, T 16 N, R 18 E, WAGONER COUNTY, OKLAHOMA.

E.H. SCHMIDT & ASSOC., INC.

Under the Supervision of

U.S. ARMY ENGINEER DISTRICT, TULSA

LEGEND

Δ MONUMENT

□ ORIGINAL CORNE

O IRON PIN