OKLAHOMA

Performed under Contract Number DACW56-77-C-0058

SEC. 14, T. 16 N., R. 19 E., COUNTY WAGONER

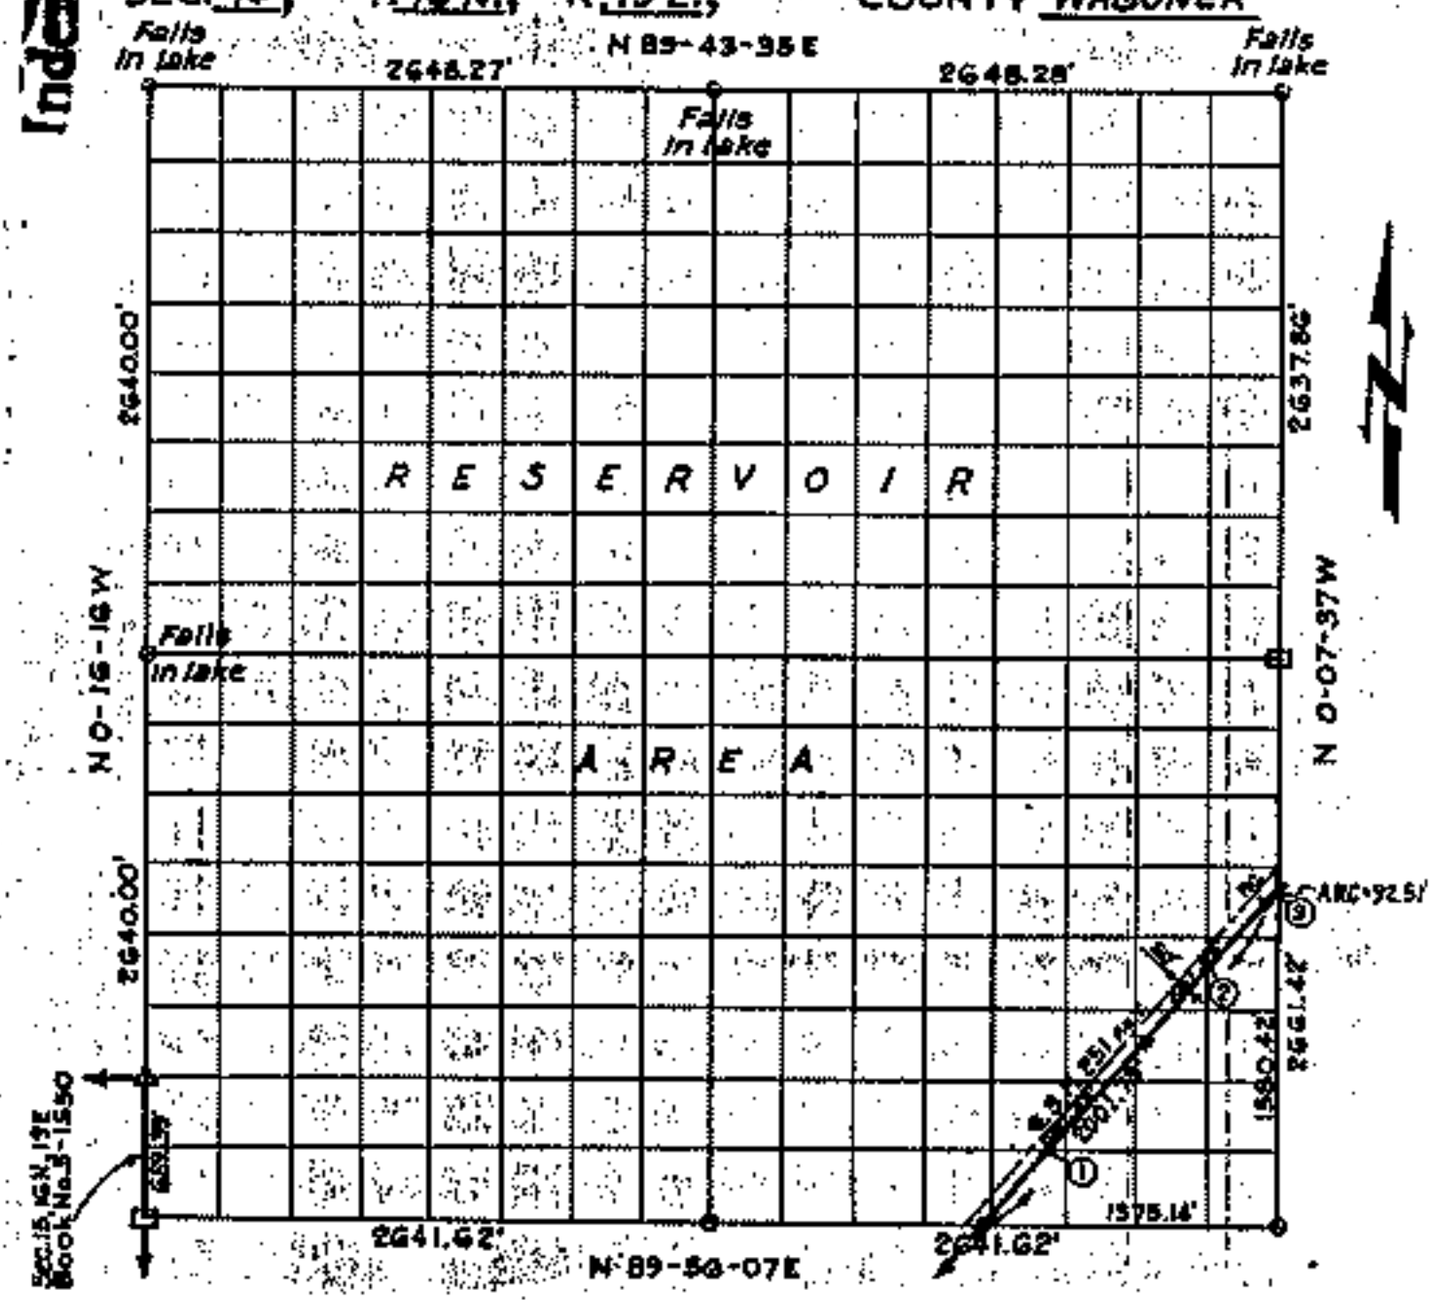

Course No.	Distance	Bearing	Course No.	Distance	Bearing
1	1150.32'	N40-52-02E			
2	851.43'	N40-52-02E			
3	92.50' = Long Chord	N42-17-32E			

STATE OF OKLAHOMA
COUNTY OF WAGONER
Filed for Record in this Office of the
COUNTY CLERK AND RECORDED

JUN 6 1977

AT 4:30 O'CLOCK

JACK C. JONES, County Clerk

By Marie Boyd Deputy

5022

Certificate of Survey

I hereby certify that the above plat is a true and correct representation of the survey made in Section 14, T. 16 N., R. 19 E., Wagoner County, Oklahoma.

Charles J. Finklea
Registered Land Survey[illegible] 35

Scale:- 1:10,000
Date:- May 1977
Field Book No. 5-1[illegible]19

Sheet 1 of 2

Legend

△ Monument
□ Orig. Corner
o Iron Pin
▲ Mon. by O.H.D.