Dept. of the Army
Tulsa District, Corps of Engineers
P.O. Box 61
Tulsa Okla. 74101

PARTIAL BOUNDARY SURVEYS

FORT GIBSON LAKE, AREA "A"
OKLAHOMA

Performed under Contract Number DACW56-77-C-0058

SEC. 14, T. 16 N., R. 19 E., COUNTY WAGONER

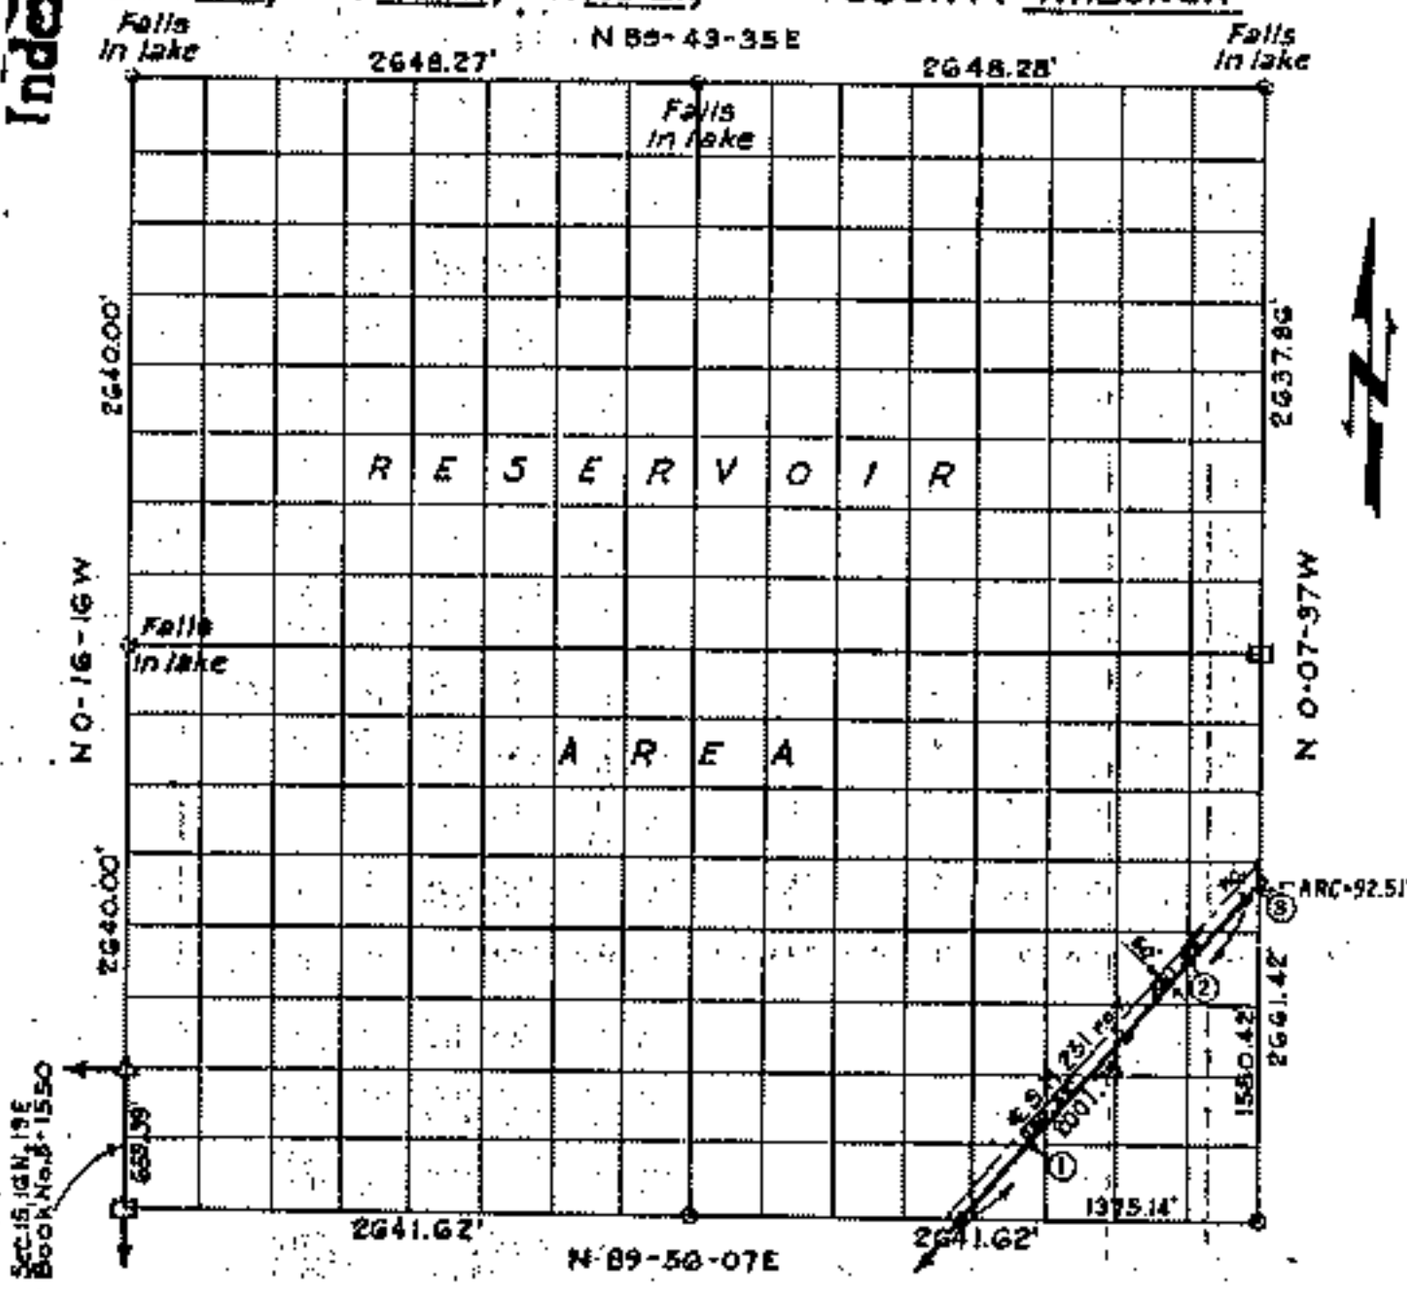

Course No.	Distance	Bearing	Course No	Distance	Bearing
1	1150.32'	N40-52-02E			
2	851.43'	N40-52-02E			
3	92.50' = Long Chord	N42-17-32E			

STATE OF OKLAHOMA ss
COUNTY OF WAGONER
Filed for Record in the Office of the
COUNTY CLERK AND RECORDED

JUN 6 1977

AT 4:30 O'CLOCK

JACK C. JONES, County Clerk

By [signature] Deputy

5022

Certificate of Survey

I hereby certify that the above plat is a true and correct representation of the survey made in Section 14, T. 16 N., R. 19 E., Wagoner County, Oklahoma.

[signature]

Charles J. Perkins

Scale:- 1:10,000
Date:- May 1977

Sheet 1 of 2

Legend

△ Monument
□ Orig. Corner
○ Iron Pin