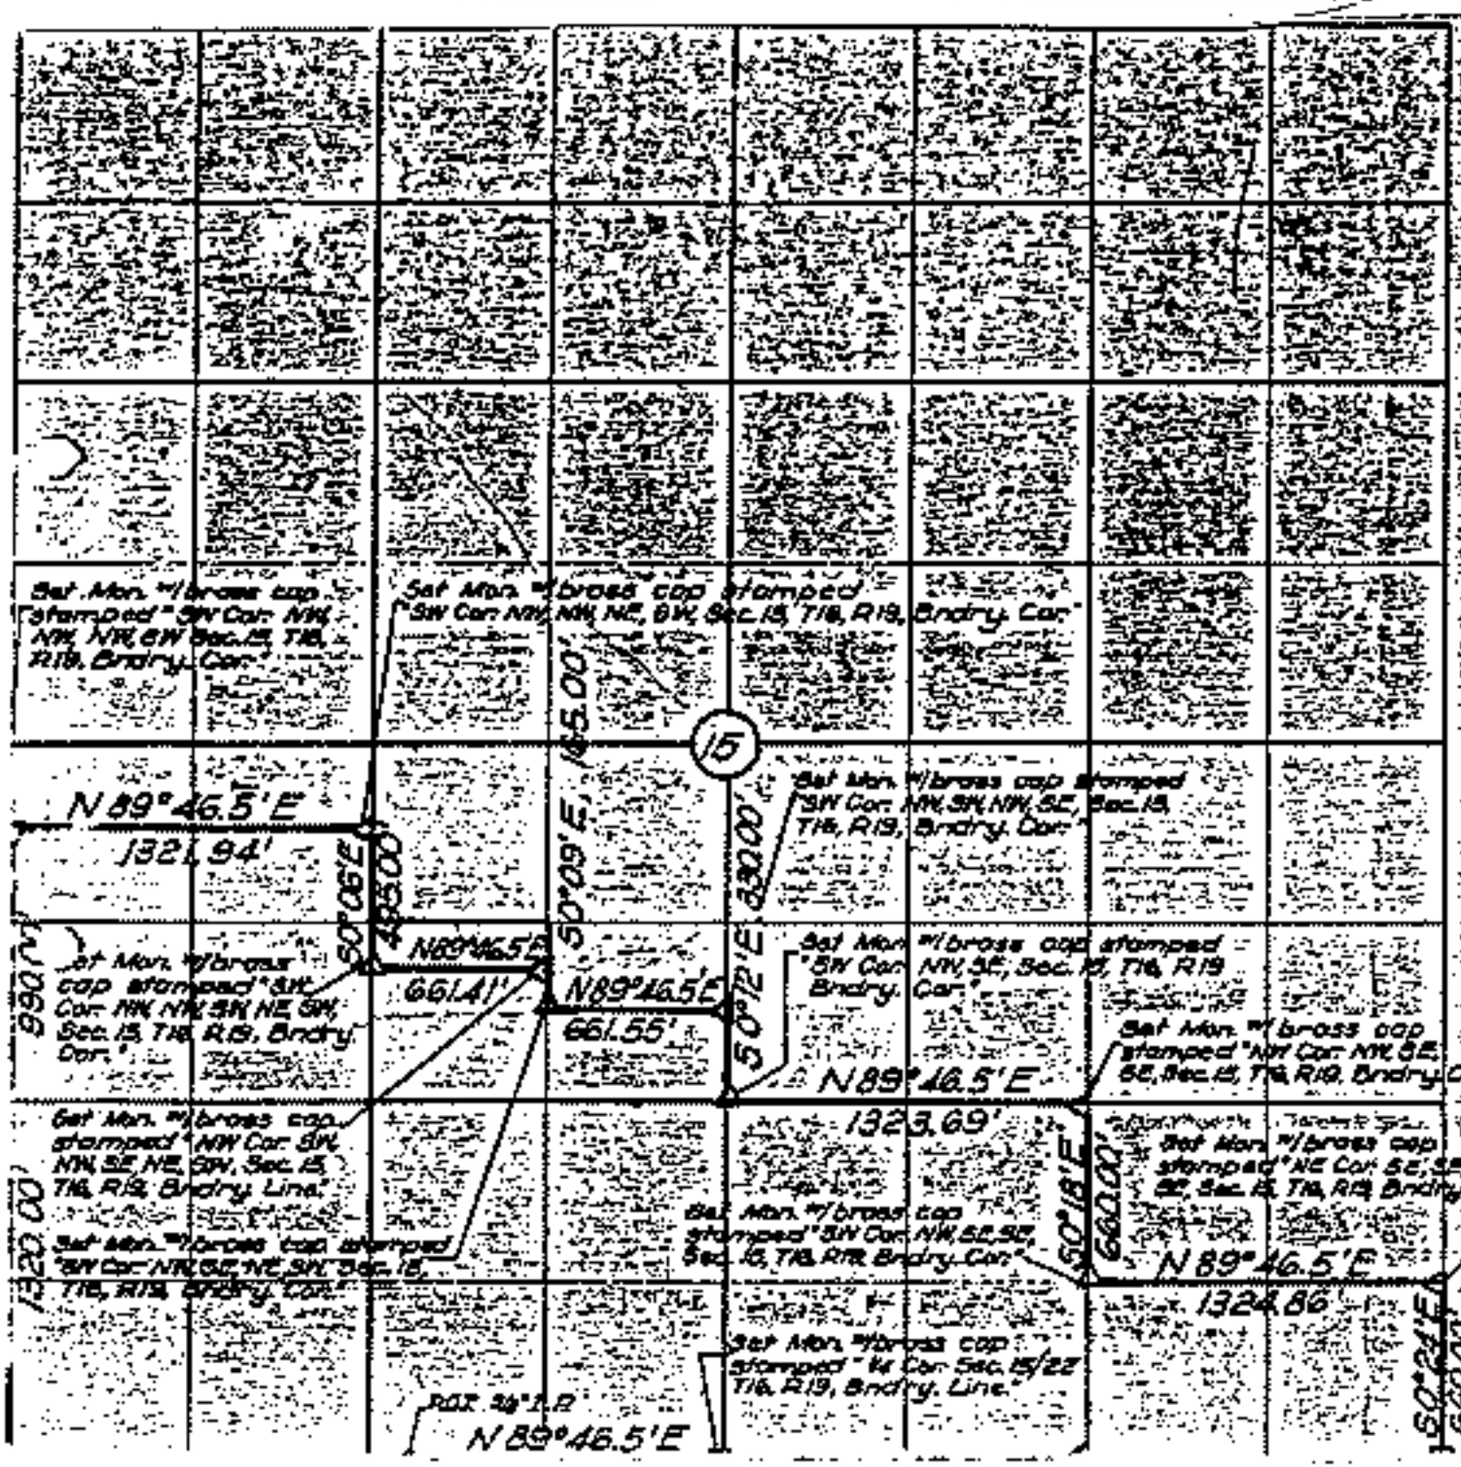

supervised the accurate survey of a portion of the boundry line of Fort Gibson Reservoir shown on this plat of a portion of Sec. 15 T 16 N R 19 E in Wagoner County, Okla.

Witness my hand and seal this 13 day of July 19

James E. Curry
Reg. Prof. Engineer No. 187

Subscribed and sworn to before me this 13 day of July
My commission expires 19 day of July, 19

Notary Public

Plat
Recorded in Book 3 Page 11

Correction noted. Checked records at Wagoner County Courthouse Book 236 page 571 Called Bridge Eng Co. (3.5) Tendrice. Sent note to Survey Sec Tulsa. 22 April 69

County Clerk

PLAT OF
PARTIAL BOUNDRY SURVEY
SEC. 15 T 16 N R 19 E
FORT GIBSON RESERVOIR