P.O. Box 461
Tulsa, Okla. 74102

# FORT GIBSON LAKE, AREA "A"
## OKLAHOMA

Performed under Contract Number DACW56-77-C-0058

SEC. 23, T. 16 N., R. 19 E., COUNTY WAGONER

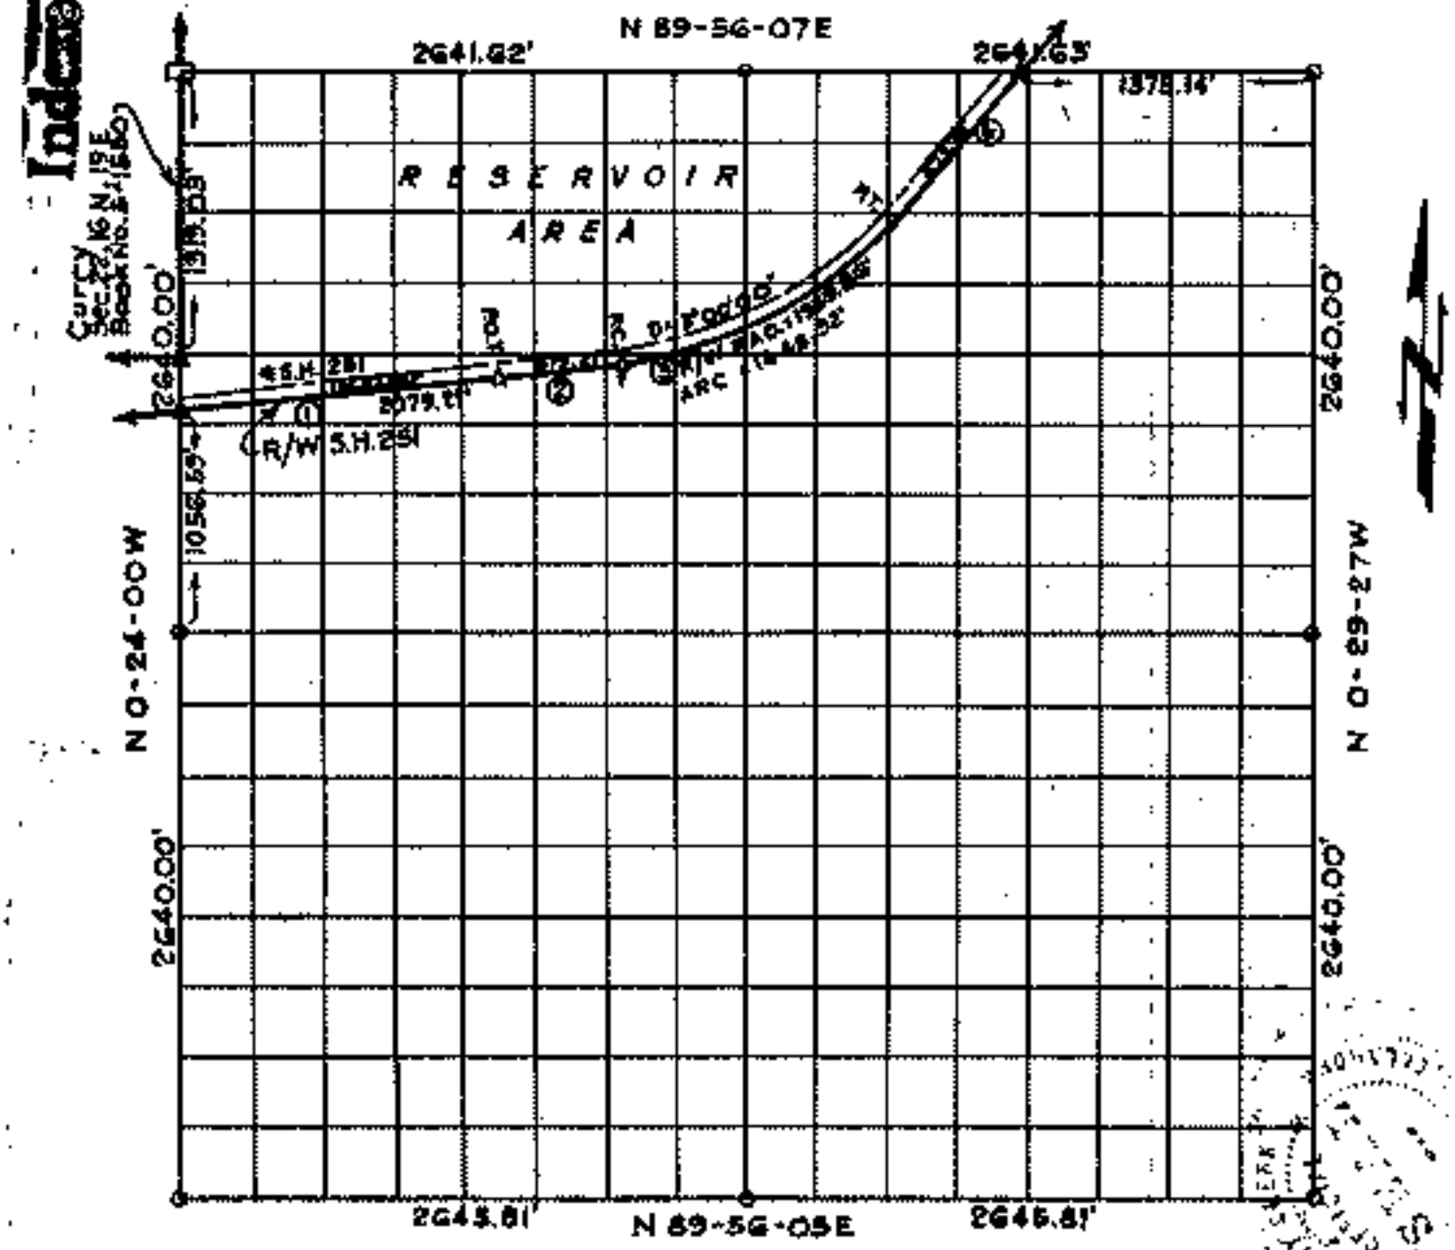


| Course No. | Distance | Bearing | Course No. | Distance | Bearing |
|---|---|---|---|---|---|
| 1 | 1500.00' | N83-08-17E | | | |
| 2 | 579.21' | N83-08-17E | | | |
| 3 | 1413.36' LongChord | N62-00-08E | | | |
| 4 | 893.76' | N40-52-02E | | | |

STATE OF OKLAHOMA
COUNTY OF WAGONER
Filed for Record in the Office of the COUNTY CLERK AND RECORDED

JUN 6 1977

AT 4:30 O'CLOCK

JACK O. JONES, County Clerk

By [signature] Deputy

5021

Sheet 1 of 2

Certificate of Survey

I hereby certify that the above plat is a true and correct representation of the survey made in Section 23, T. 16 N., R. 19 E., Wagoner County, Oklahoma.

[signature]

Charles J. Finklea
Registered Land Surveyor

Scale:- 1:10,000
Date:- May 1977
Field Book No. 5-1920

Legend

△ Monument
□ Orig. Corner
○ Iron Pin
▲ Mon. by O.H.D