DISPOSAL TRACT SURVEY PLAT
FT. GIBSON DAM & RESERVOIR
LAKE FT. GIBSON, OKLA.

SEC. 6, T 16 N, R 20 E, COUNTY CHEROKEE

PARCEL NO. 7 Performed Under Contract No. DACA56-88-D-0050

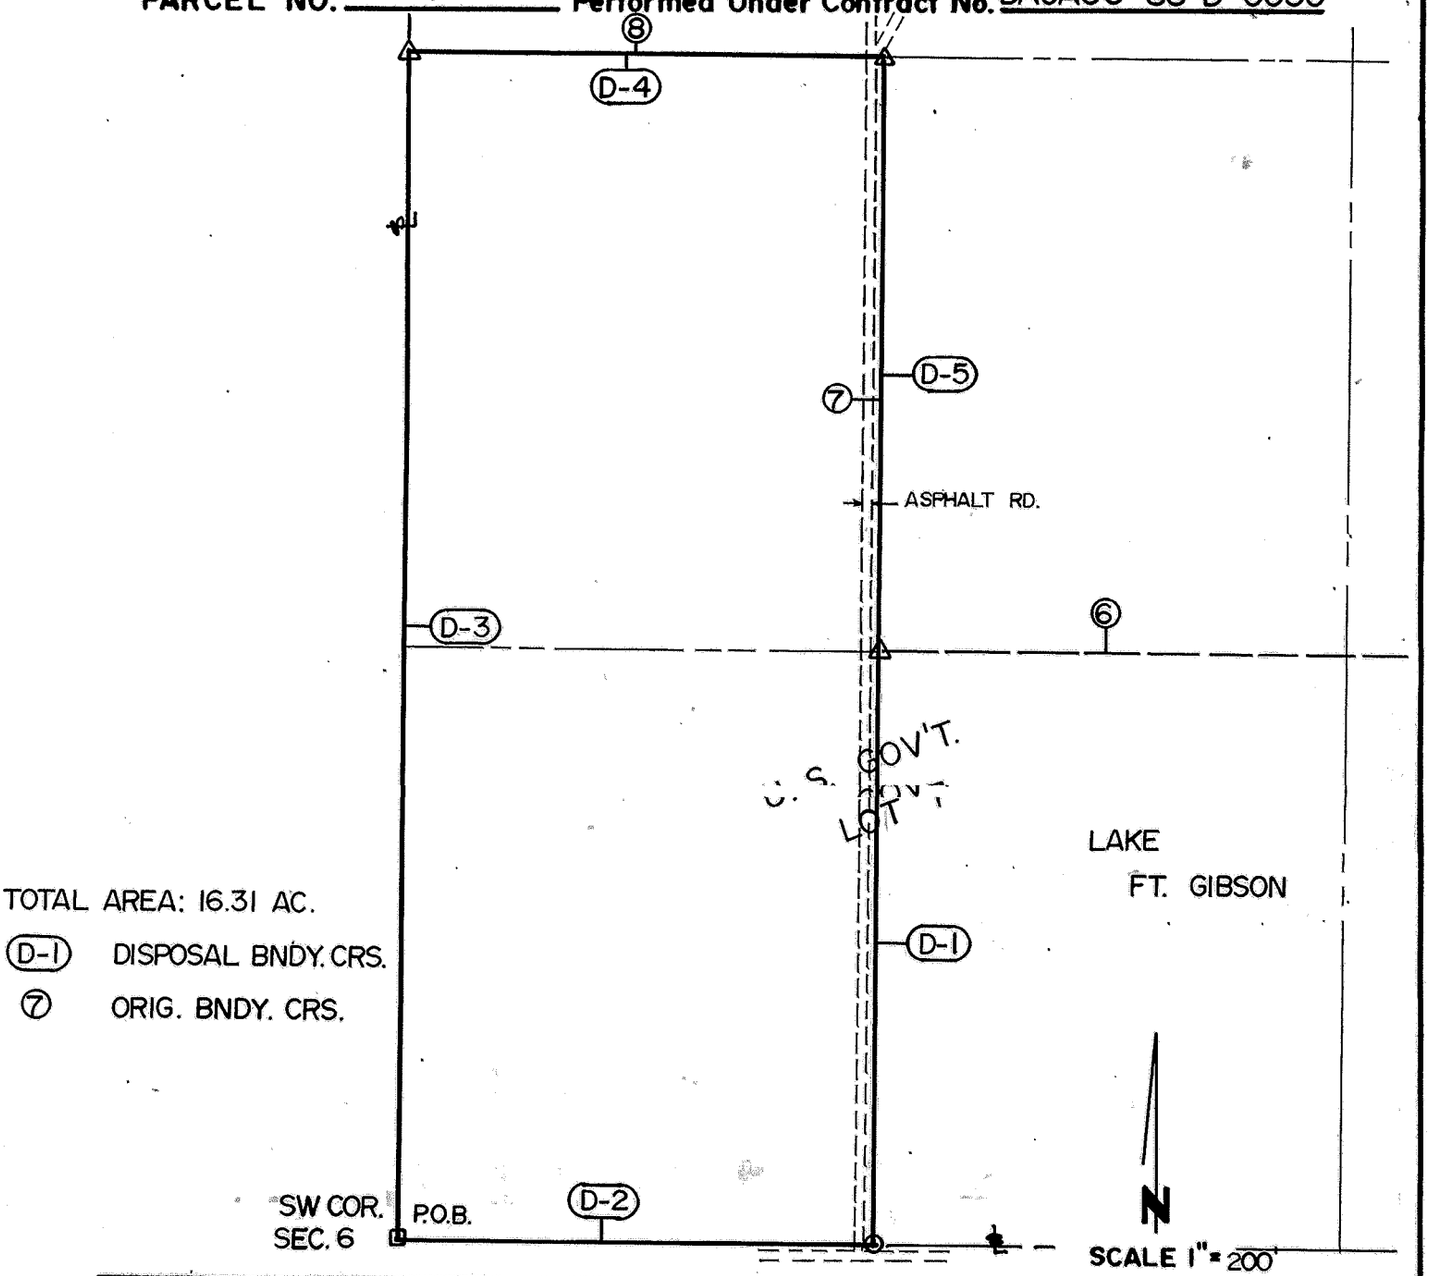

Course No.	Distance	Bearing	Course No.	Distance	Bearing
D-1	661.34	S 00°17'14"E			
D-2	541.21	N 89°21'36"W			
D-3	1322.55	N 00°03'35"E			
D-4	533.20	S 89°21'54"E			
D-5	661.37	S 00°17'14"E			

Field Book No. 5-2025 Date JAN., 1989

CERTIFICATE OF SURVEY
I Hereby Certify That The Above Plat is a True and Correct Representation of the Survey Made in Sec. 6 T16N, R20E.

Ron Huffman
Ron Huffman L.S. 1020

ENTZ ENGINEERING & ASSOCIATES INC. AND
HUFFMAN SURVEYING CO., INC.
A Joint Venture
for
U.S. ARMY ENGINEER DISTRICT, TULSA
CORPS OF ENGINEERS

— LEGEND —
△ MONUMENT
□ ORIGINAL CORNER
○ IRON PIN W/ CAP

SHEET 1 OF 2