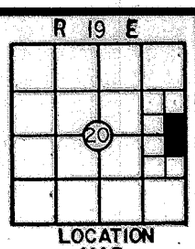

LOCATION MAP

PARTIAL BOUNDARY SURVEYS
FT. GIBSON LAKE OKLA.
SEC. 20 T-17 -N R-19 -E

PARCEL 100 COUNTY WAGONER

D.O. NO. 0002 Performed Under Contract No. DACA 56-88-D-0047

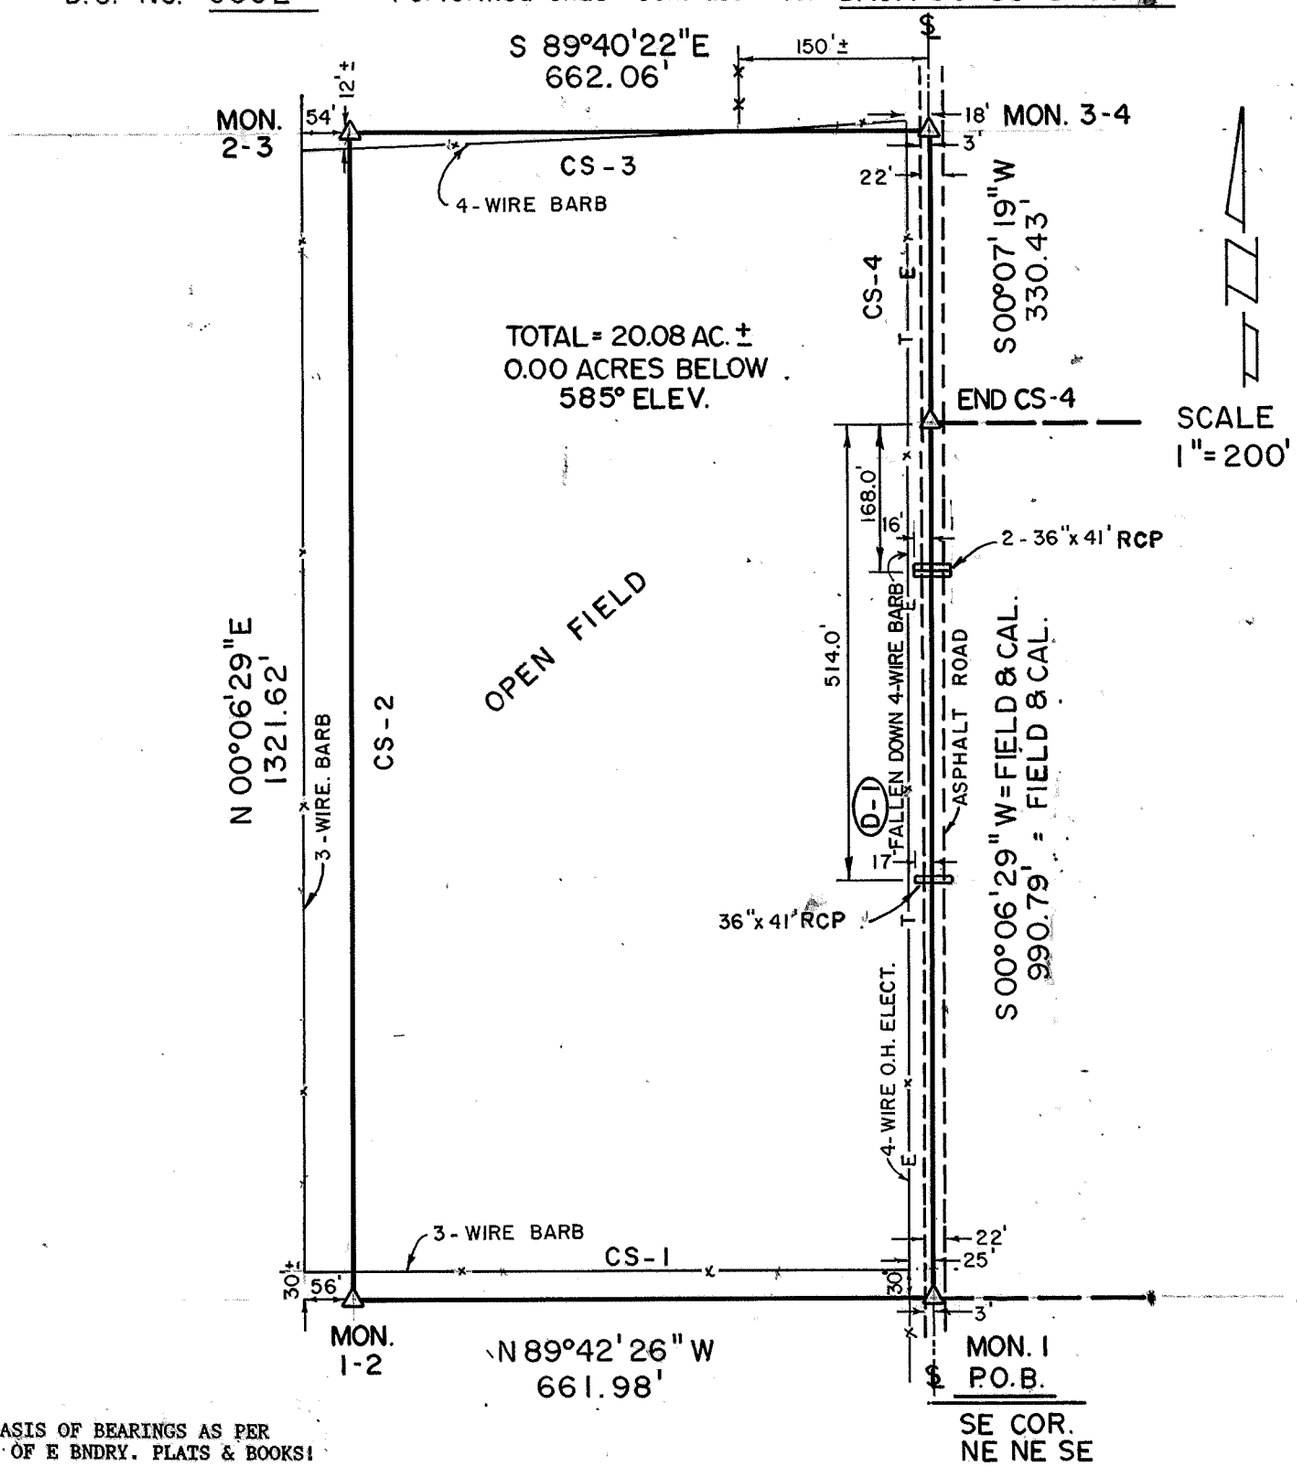

BASIS OF BEARINGS AS PER
C OF E BNDRY. PLATS & BOOKS!

PARCEL #100 DESCRIPTION

Parcel #100 containing 20.08 Acres, more or less, located in the E½ of E½ of Section 20, Township 17 North, Range 19 East, Indian Meridian, Wagoner County, Oklahoma, described as: beginning at the southeast corner of NE¼ NE¼ SE¼ of said Section 20, being a C of E boundary corner (mon-1) in the west side of an asphalt road; thence N89°42'26"W, 661.98 feet (CS-1) to a C of E boundary corner (mon 1/2); thence N00°06'29"E, 1321.62 feet (CS-2) to a C of E boundary corner (mon 2/3); thence S89°40'22"E, 662.06 feet (CS-3) to a C of E boundary corner (mon 3/4) in the west side of an asphalt road; thence S00°07'19"W, 330.43 feet (CS-4) along an asphalt road to a C of E boundary corner (end CS-4) in an asphalt road; thence S00°06'29"W, 990.79 feet (CS-D-1) along an asphalt road to the point of beginning.

Field Book No. 5-1925 Date 12/88

CERTIFICATE OF SURVEY

I Hereby Certify That The Above Plat is a True And Correct Representation of the Survey.

BASIL E. SCOTT, JR. L.S. 545

REGISTERED LAND SURVEYOR BASIL E. SCOTT, JR. L.S. 545 Oklahoma

SCOTT & ASSOCIATES, INC.
LAND SURVEYORS

U.S. ARMY CORPS OF ENGINEERS
TULSA DISTRICT

LEGEND

- △ C of E BRASS CAP
- □ ORIGINAL CORNER
- ● IRON PIN W/CAP