REFERENCES

PARTIAL BOUNDARY SURVEYS
FT. GIBSON LAKE OKLA.

PARCEL #94 SEC. 4 T-17-N R-19-E

COUNTY **WAGONER**

D.O. NO. 0002 Performed Under Contract No. DACA 56-88-D-0047

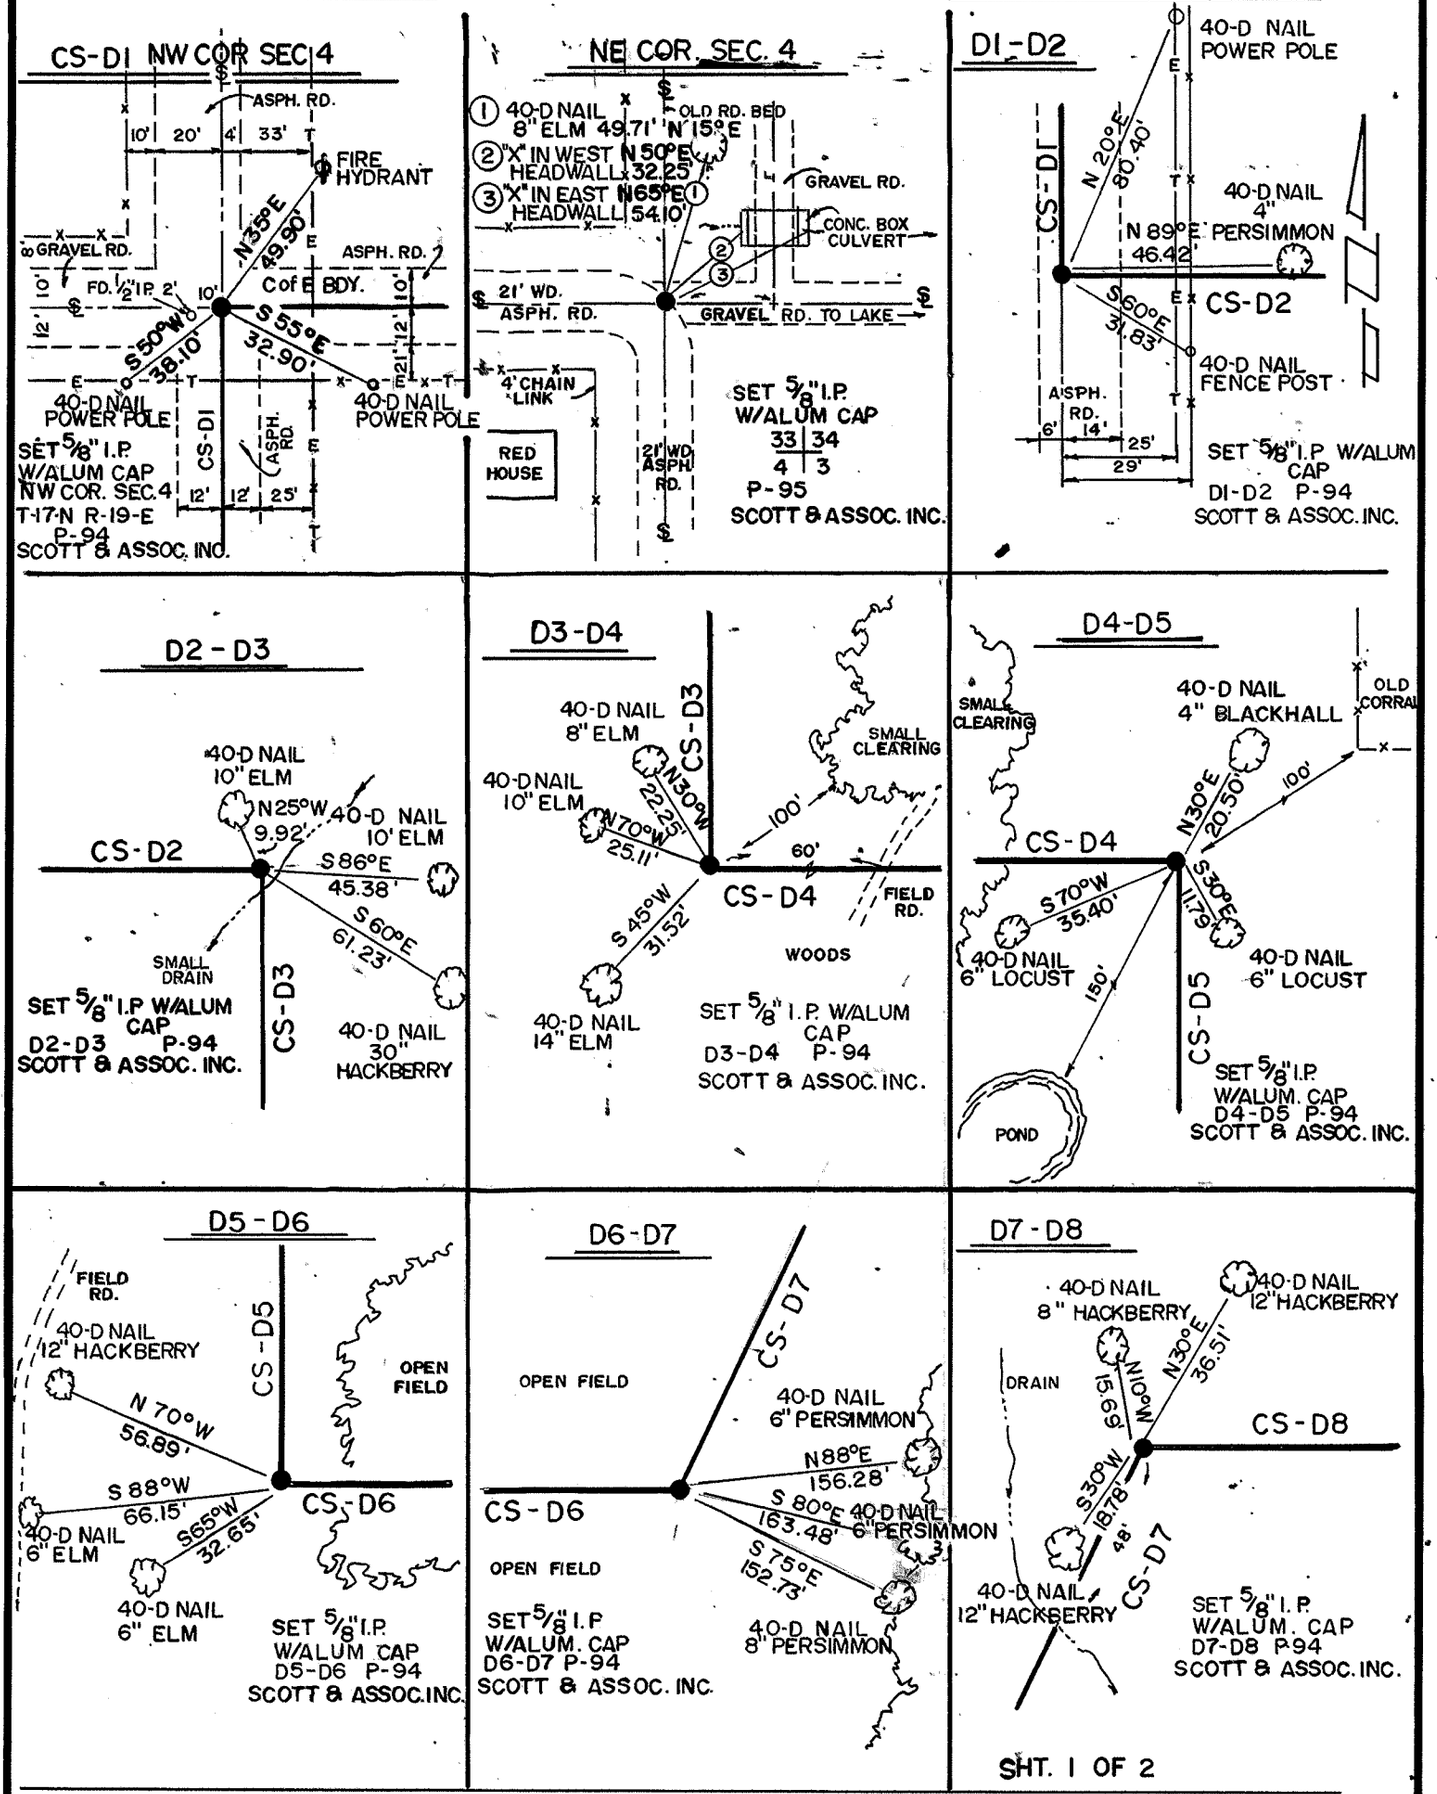

SHT. 1 OF 2

Field Book No. 5-2032 Date 12-'88

CERTIFICATE OF SURVEY

I Hereby Certify That The Above Plat is a True and Correct Representation of the Survey.

BASIL E. SCOTT JR. L.S. 545

SCOTT & ASSOCIATES INC.
LAND SURVEYORS

U.S. ARMY CORPS OF ENGINEERS
TULSA DISTRICT

—LEGEND—

- △ C of E BRASS CAP
- □ ORIGINAL CORNER
- ● IRON PIN W/CAP