PARTIAL BOUNDARY SURVEYS

FORT GIBSON LAKE, AREA "I"

OKLAHOMA

Performed under Contract Number DACW 56-76-C-0113

SEC. 34, T. 18 N., R. 18 E., COUNTY WAGONER

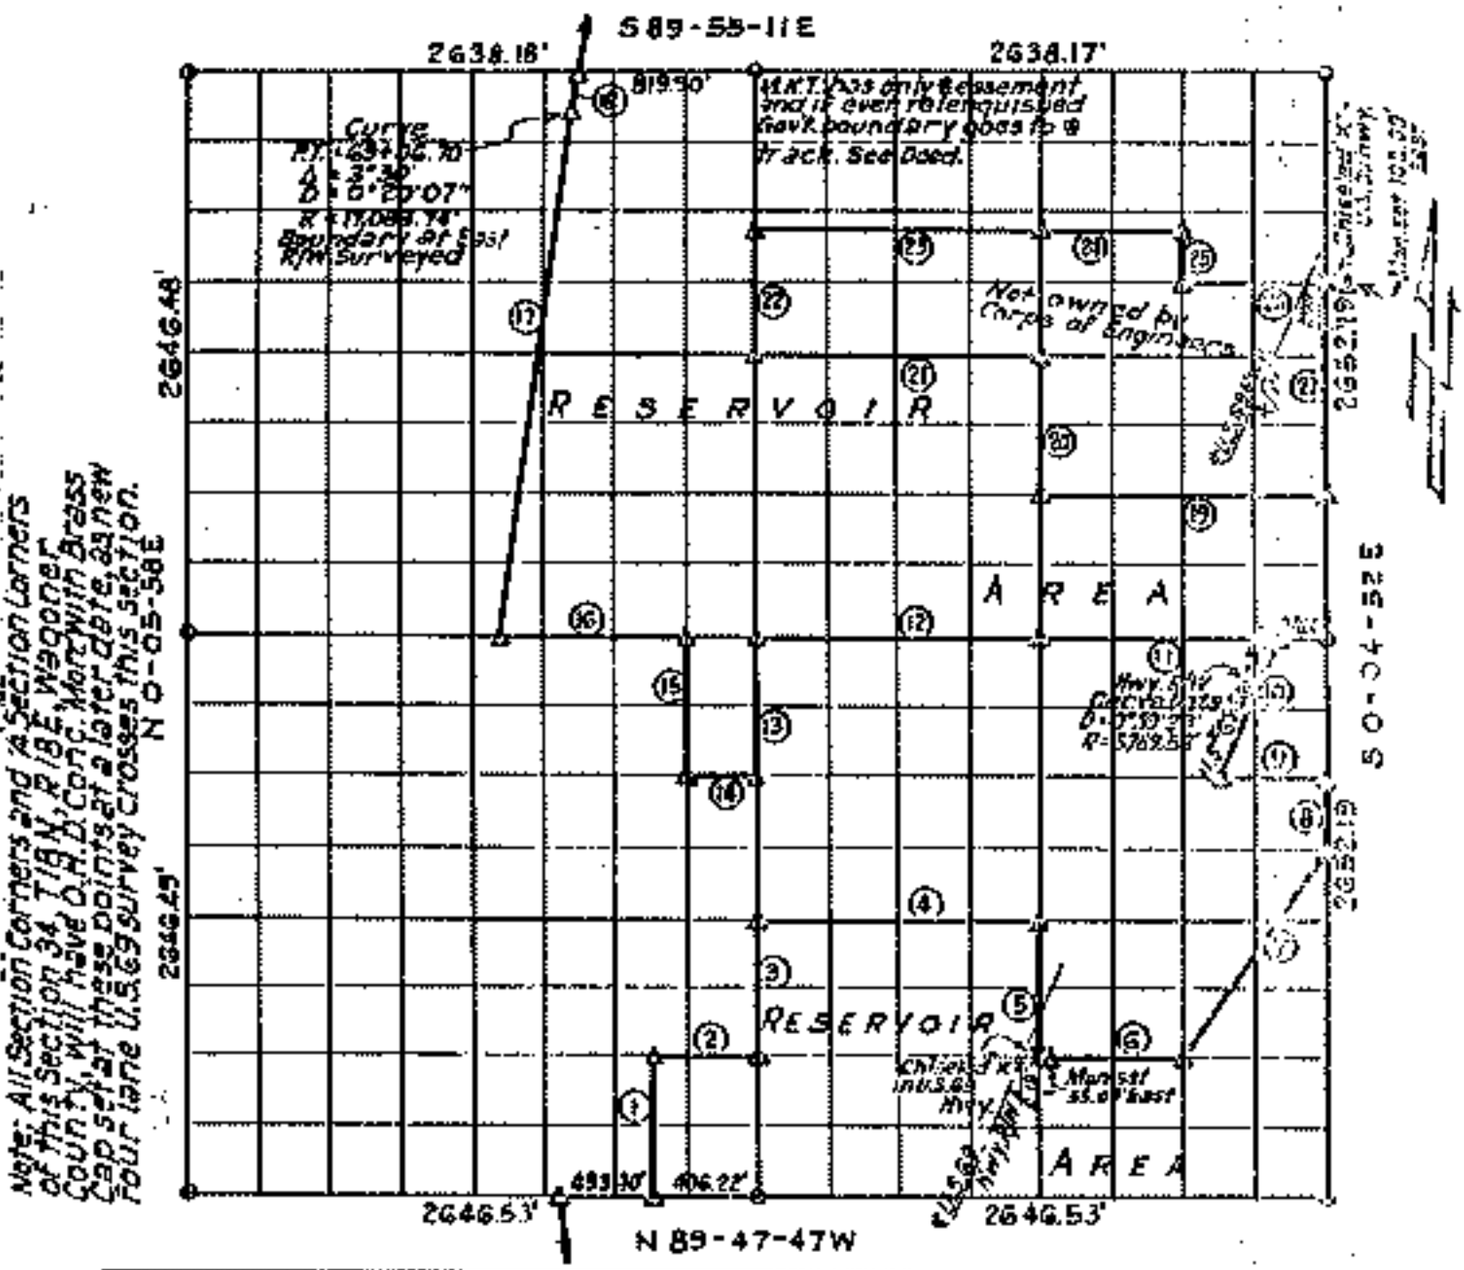

Course No.	Distance	Bearing
1	662.20'	N 0°01'34"E
2	496.03'	S89°48'52"E
3	662.33'	N 0°00'32"E
4	1322.22'	S89°49'38"E
5	663.59'	S 0°02'11"E
6	660.65'	S89°48'43"E
7	1191.81'	N 33°37'27"E
8	331.52'	N 0°04'52"W
9	489.08'	N 89°50'33"W
10	712.03'	N 21°32'54"E
11	1094.55'	N 89°51'28"W
12	1321.18'	N 89°51'28"W
13	662.33'	S 0°00'33"W
14	330.42'	N 89°50'33"W
15	662.27'	N 0°01'14"E
16	856.17'	N 89°51'28"W
17	2482.07'	N 7°53'05"E
18	191.63'	N 8°09'30"E
19	1319.71'	N 89°52'24"W
20	661.80'	N 0°02'10"W
21	1320.13'	N 89°53'20"W
22	579.53'	N 0°00'33"E
23	1319.67'	S 89°54'09"E
24	659.83'	S 89°54'09"E
25	248.68'	S 0°03'13"E
26	659.01'	S 89°53'48"E
27	994.57'	S 0°04'52"E

Certificate of Survey

I hereby certify that the above plat is a true and correct representation of the survey made in Section 34, T.18 N., R.18 E., Wagoner County, Oklahoma.

Charles J. Finklea
Registered Land Surveyor N 35

Scale:- 1:10,000
Date:- Feb.-July, 1976
Field Book No. 5-1895

Sheet 1 of 2

Legend

△ Monument
□ Orig. Corner
○ Iron Pin
∠ Mon. by O.H.D.