REVISED 3-10-81
1- Add Course 8A Of Sec. 7
2- Add Distance From Sec. Cor.

REGISTERED LAND SURVEYOR
EUGENE R. JANWAY
L.S. 246
OKLAHOMA

Eugene R. Janway

PARTIAL BOUNDARY SURVEYS
AREA "F" FORT GIBSON LAKE
GRAND RIVER, OKLAHOMA

Performed Under Contract Number DACW-56-71-C-0109

SEC 18 T 19 N R 19 E COUNTY MAYES

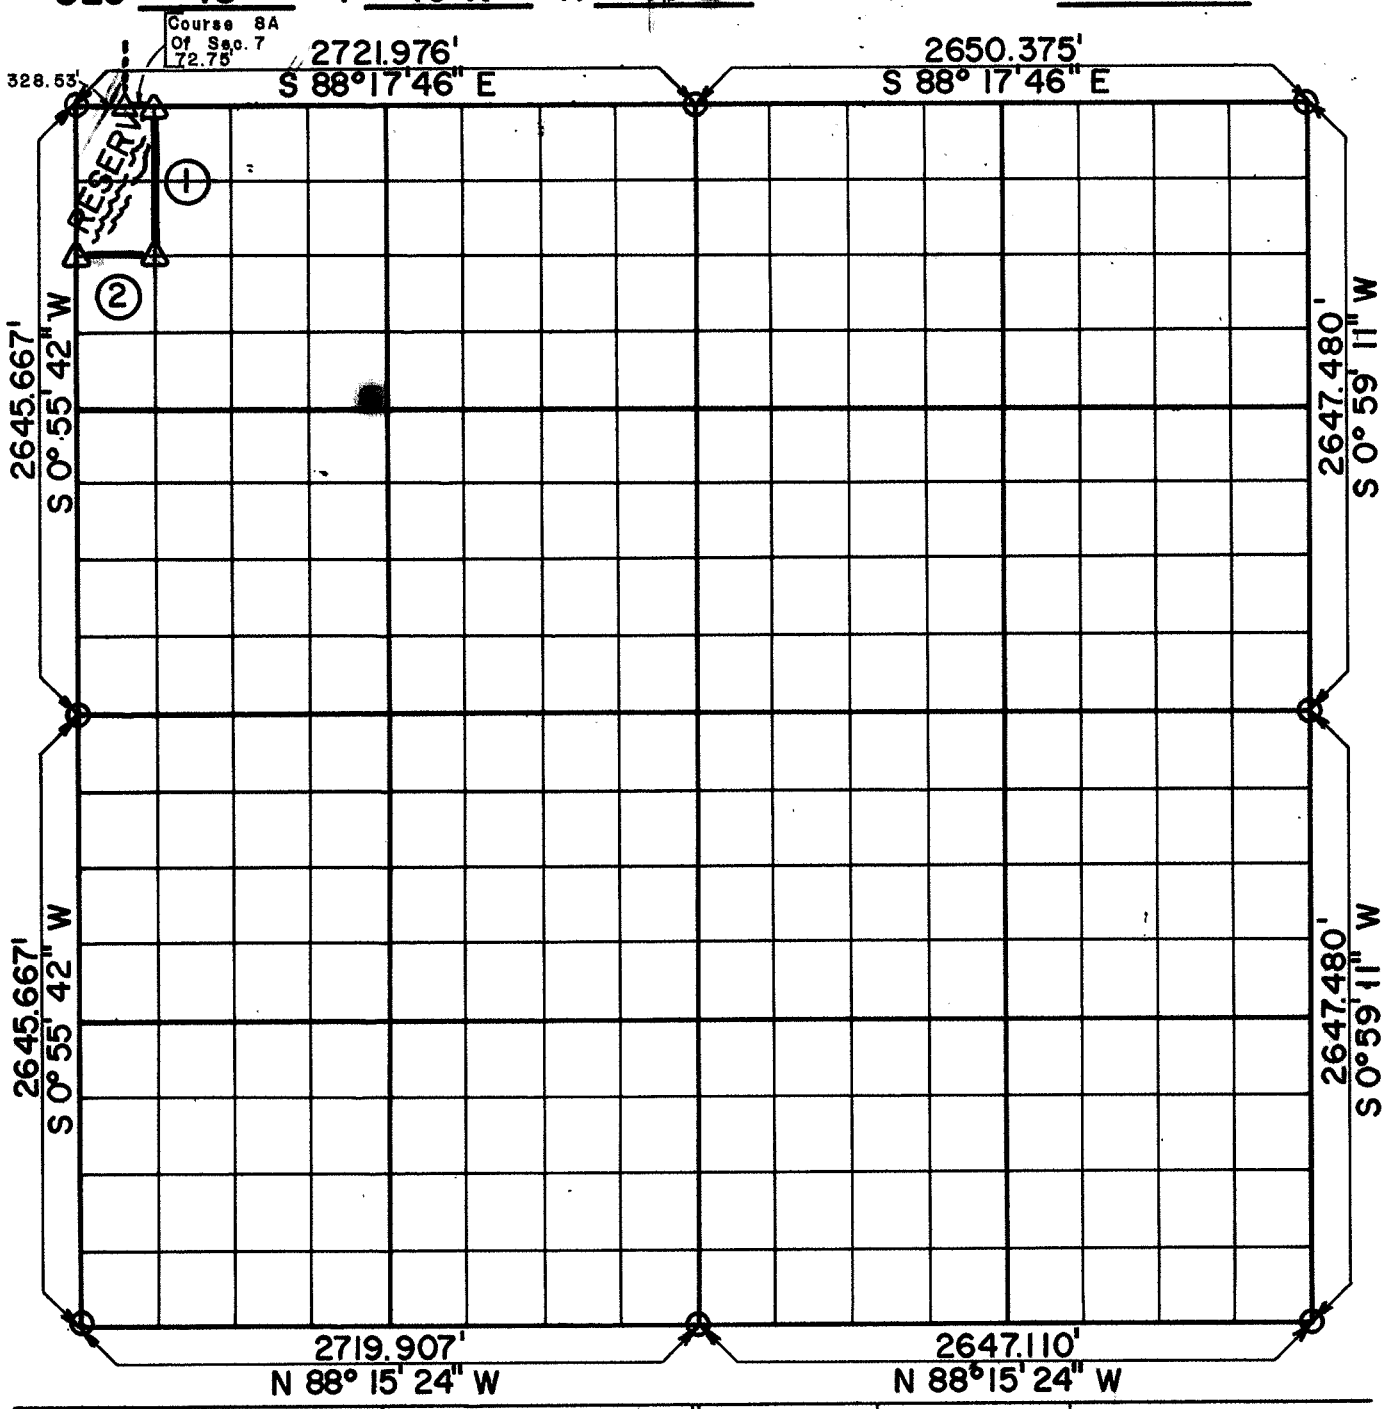

Course No.	Distance	Bearing	Course No.	Distance	Bearing
1	660.000'	S 0°55'42" W			
2	401.28'	N 88°17'46" W			

STATE OF OKLAHOMA } SS
COUNTY OF MAYES }
This instrument was filed for Record
at 9:00 o'clock A M
MAR 12 1981
and duly Recorded in Book ___ page ___
SAMMY HOWARD, County Clerk
Joan Smith Deputy

337277

BOOK 507 PAGE 44

Field Book No. 5-1831 Date April, 1971

CERTIFICATE OF SURVEY

I HEREBY CERTIFY THAT THE ABOVE PLAT IS A TRUE AND CORRECT REPRESENTATION OF THE SURVEY MADE IN SECTION 18, T 19 N, R 19 E, MAYES COUNTY, OKLA.

REGISTERED LAND SURVEYOR NO. 218

HOLWAY ENGINEERS INC.

Under the Supervision of

U.S. ARMY ENGINEER DISTRICT, TULSA
CORPS OF ENGINEERS

LEGEND
- △ MONUMENT
- □ ORIGINAL CORNER
- ○ IRON PIN

Reg. No. AE12-17