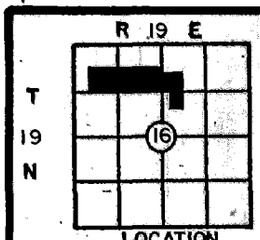

PARTIAL BOUNDARY SURVEYS
FT. GIBSON LAKE OKLA.
SEC. 16 T-19-N R-19-E

PARCEL 75 COUNTY MAYES

D.O. NO. 0002 Performed Under Contract No. DACA 56-88-D-0047

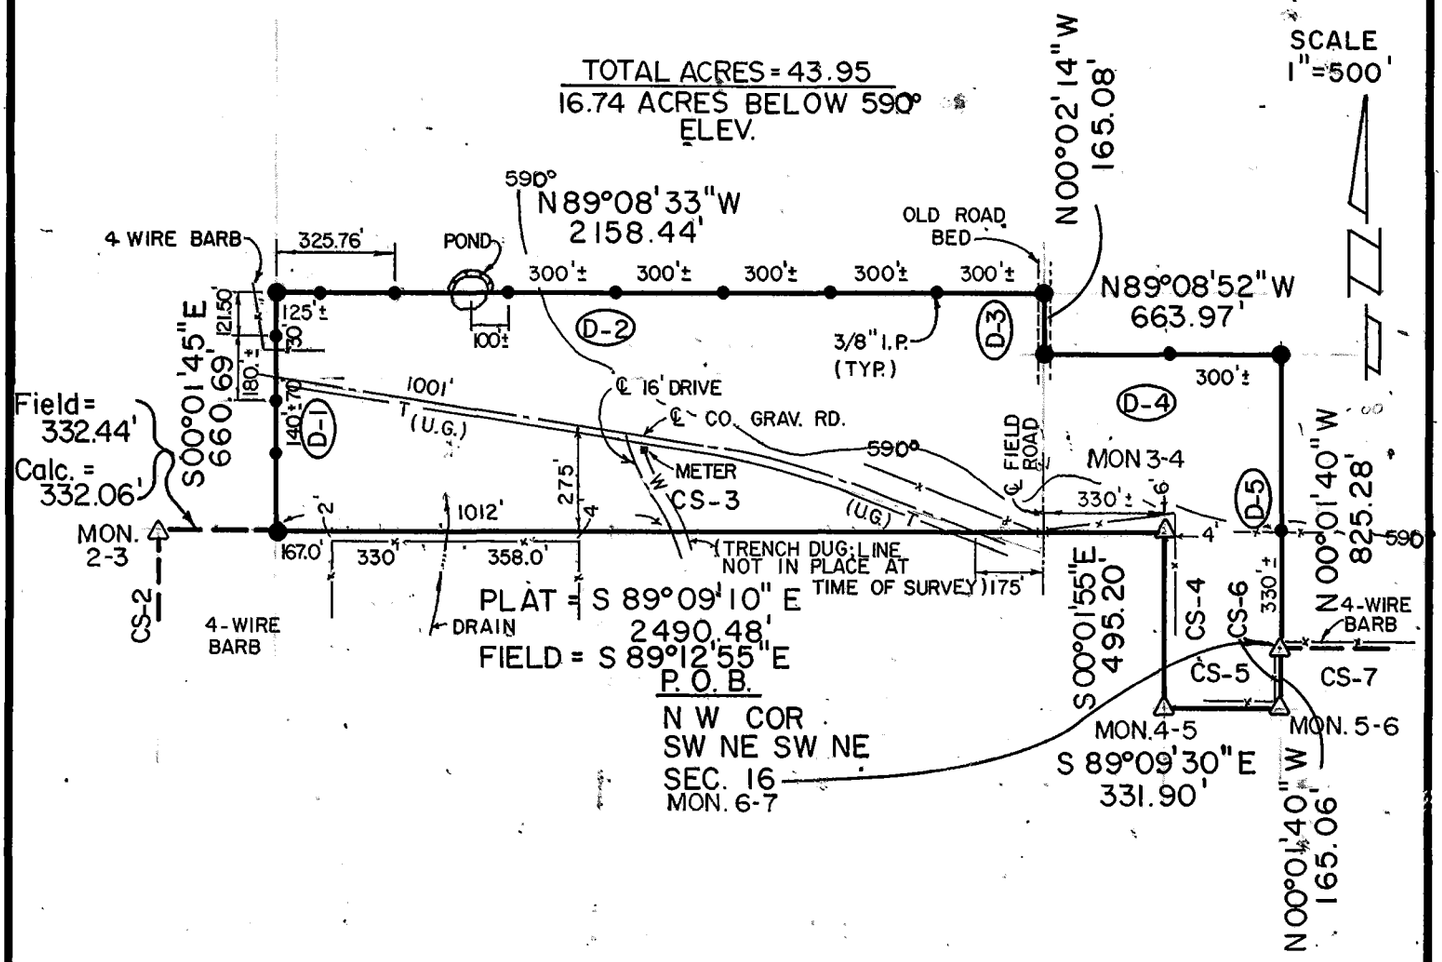

BASIS OF BEARINGS AS PER C OF E BNDRY. PLATS & BOOKS!

PARCEL #75 DESCRIPTION

Parcel #75 containing 43.95 Acres, more or less, located in the S½ of the N½ of the NW¼, and the SW¼ of the NW¼ of the NE¼, and the NW¼ of the SW¼ of the NE¼, of Section 16, Township 19 North, Range 19 East, Indian Meridian, Mayes County, Oklahoma, described as: beginning at the northwest corner of the SW¼ of the NE¼ of the SW¼ of the NE¼, of Section 16 (mon 6/7), being a C of E boundary corner; thence N00°01'40"W, 825.28 feet (D-5) to a 5/8" iron pin with aluminum cap; thence N89°08'52"W, 663.97 feet (D-4) to a 5/8" iron pin with aluminum cap in old road bed; thence N00°02'14"W, 165.08 feet (D-3) along road bed to a 5/8" iron pin with aluminum cap; thence N89°08'33"W, 2158.44 feet (D-2) to a 5/8" iron pin with aluminum cap; thence S00°01'45"E, 660.69 feet (D-1) to a 5/8" iron pin with aluminum cap on the south line of the N½ of the NW¼; thence S89°12'55"E, 2490.48 feet (CS-3) to the northeast corner of the NW¼ of the NW¼ of the SW¼ of the NE¼, being a C of E boundary corner (mon 3/4); thence S00°01'55"E, 495.20 feet (CS-4) to the southwest corner of the NW¼ of the SE¼ of the NW¼ of the SW¼ of the NE¼, being a C of E boundary corner (mon 4/5); thence S89°09'30"E, 331.90 feet (CS-5) to the southeast corner of the NE¼ of the SE¼ of the NW¼ of the SW¼ of the NE¼, being a C of E boundary corner (mon 5/6); thence N00°01'40"W, 165.06 feet (CS-6) to the point of beginning.

Field Book No. 5-2028 Date 12/88

CERTIFICATE OF SURVEY

I Hereby Certify That The Above Plat is a True and Correct Representation of the Survey SCOTT & ASSOCIATES

BASIL E. SCOTT JR. L.S. 545

Oklahoma

SCOTT & ASSOCIATES, INC.
LAND SURVEYORS

U.S. ARMY CORPS OF ENGINEERS
TULSA DISTRICT

—LEGEND—

△ C of E BRASS CAP
□ ORIGINAL CORNER
● IRON PIN W/CAP