PARTIAL BOUNDARY SURVEYS
FT. GIBSON DAM & RESERVOIR
LAKE FT. GIBSON, OKLA.

Performed Under Contract Number DACA56-88-D-0050

SEC. 17, T 19 N, R 20 E, COUNTY MAYES

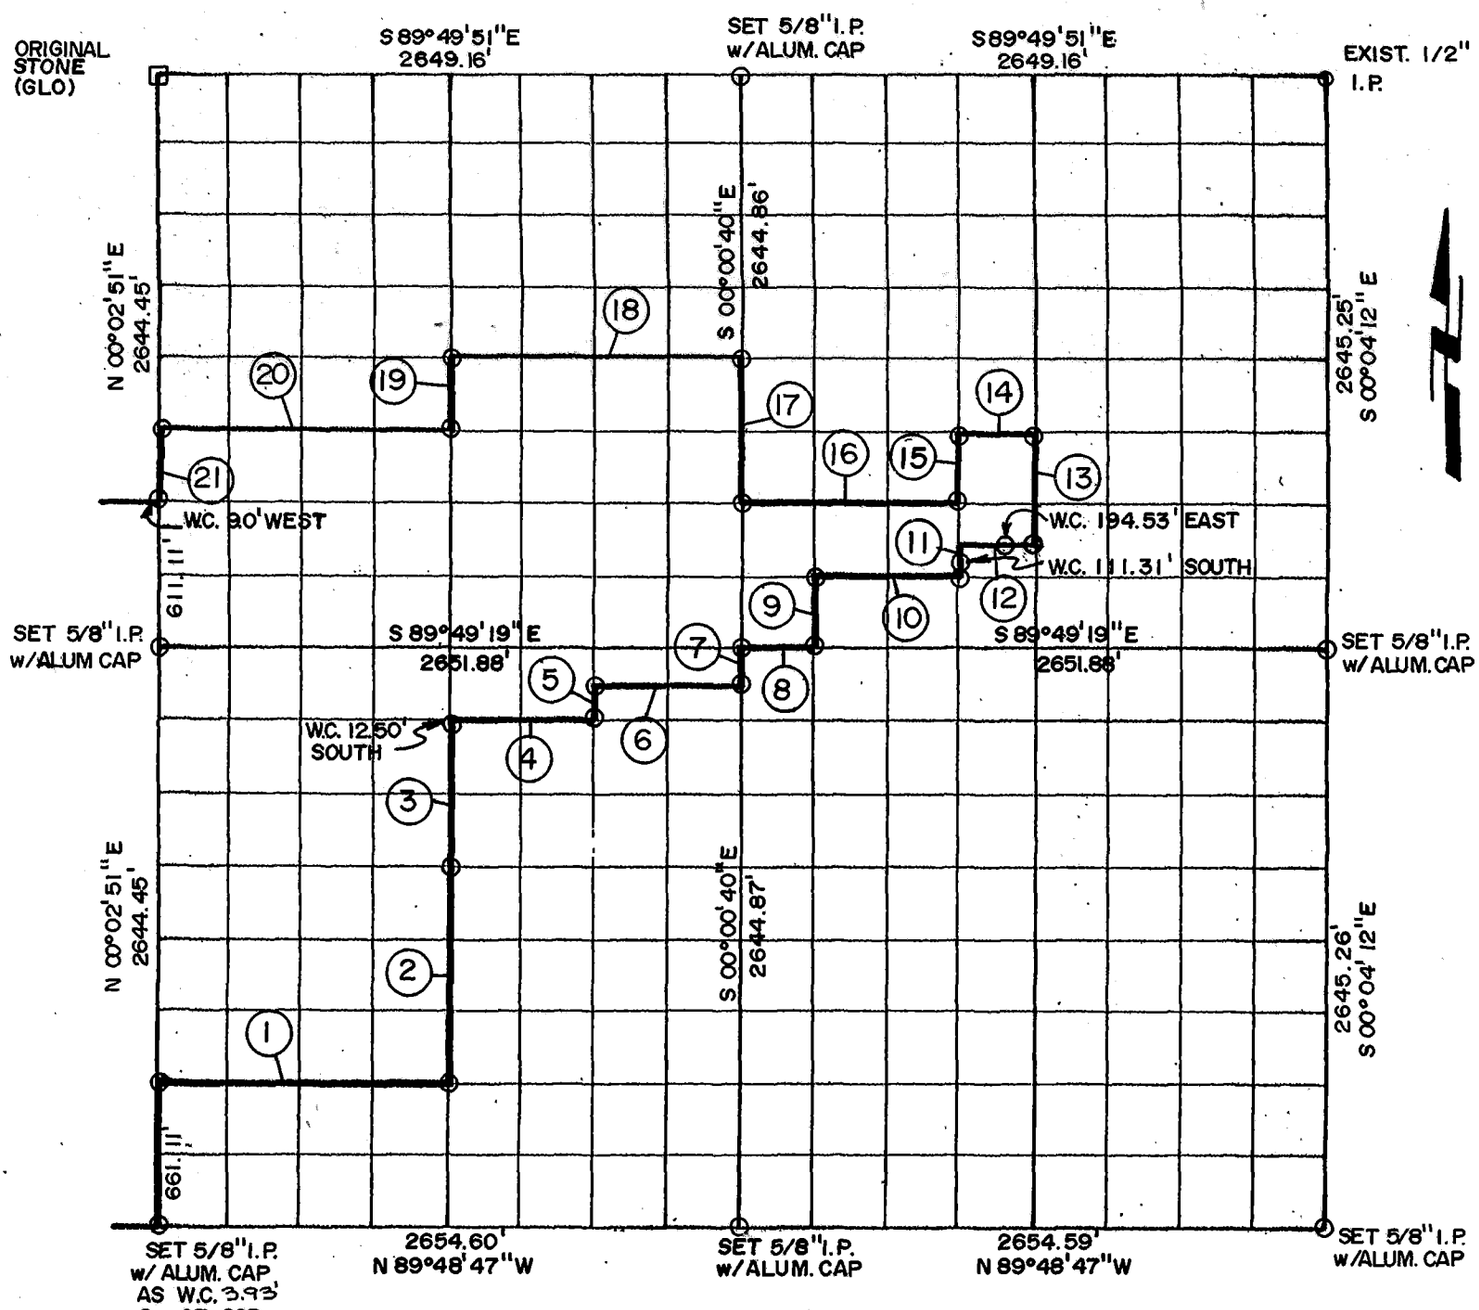

Crs.	Bearing	Distance	Crs.	Bearing	Distance
1	S 89°48'55" E	1326.96	16	N 89°49'27" W	994.20
2	N 00°01'05" E	991.75	17	N 00°00'40" W	661.22
3	N 00°01'05" E	661.16	18	N 89°49'35" W	1325.26
4	S 89°49'15" E	663.05	19	S 00°01'05" W	330.58
5	N 00°00'12" E	165.30	20	N 89°49'31" W	1325.43
6	S 89°49'17" E	663.01	21	S 00°02'51" W	330.66
7	N 00°00'40" W	165.30			
8	S 89°49'19" E	331.48			
9	N 00°01'07" W	330.61			
10	S 89°49'23" E	662.89			
11	N 00°02'00" W	165.31			
12	S 89°49'25" E	331.42			
13	N 00°02'26" W	495.95			
14	N 89°49'31" W	331.36			
15	S 00°02'00" E	330.63			

Field Book No. 5-2034-5-2036 Date JULY, 1989

ENTZ ENGINEERING & ASSOCIATES INC. AND
HUFFMAN SURVEYING CO., INC.
A Joint Venture
for
U.S. ARMY ENGINEER DISTRICT, TULSA
CORPS OF ENGINEERS

CERTIFICATE OF SURVEY
I Hereby Certify That The Above Plat is a True and Correct Representation of the Boundary Survey Made in Sec. 17, T 19 N, R 20 E.

Ron Huffman
Ron Huffman L.S. 1020

△ MONUMENT
□ ORIGINAL CORNER
○ IRON PIN w/CAP

SHEET 1 of 2