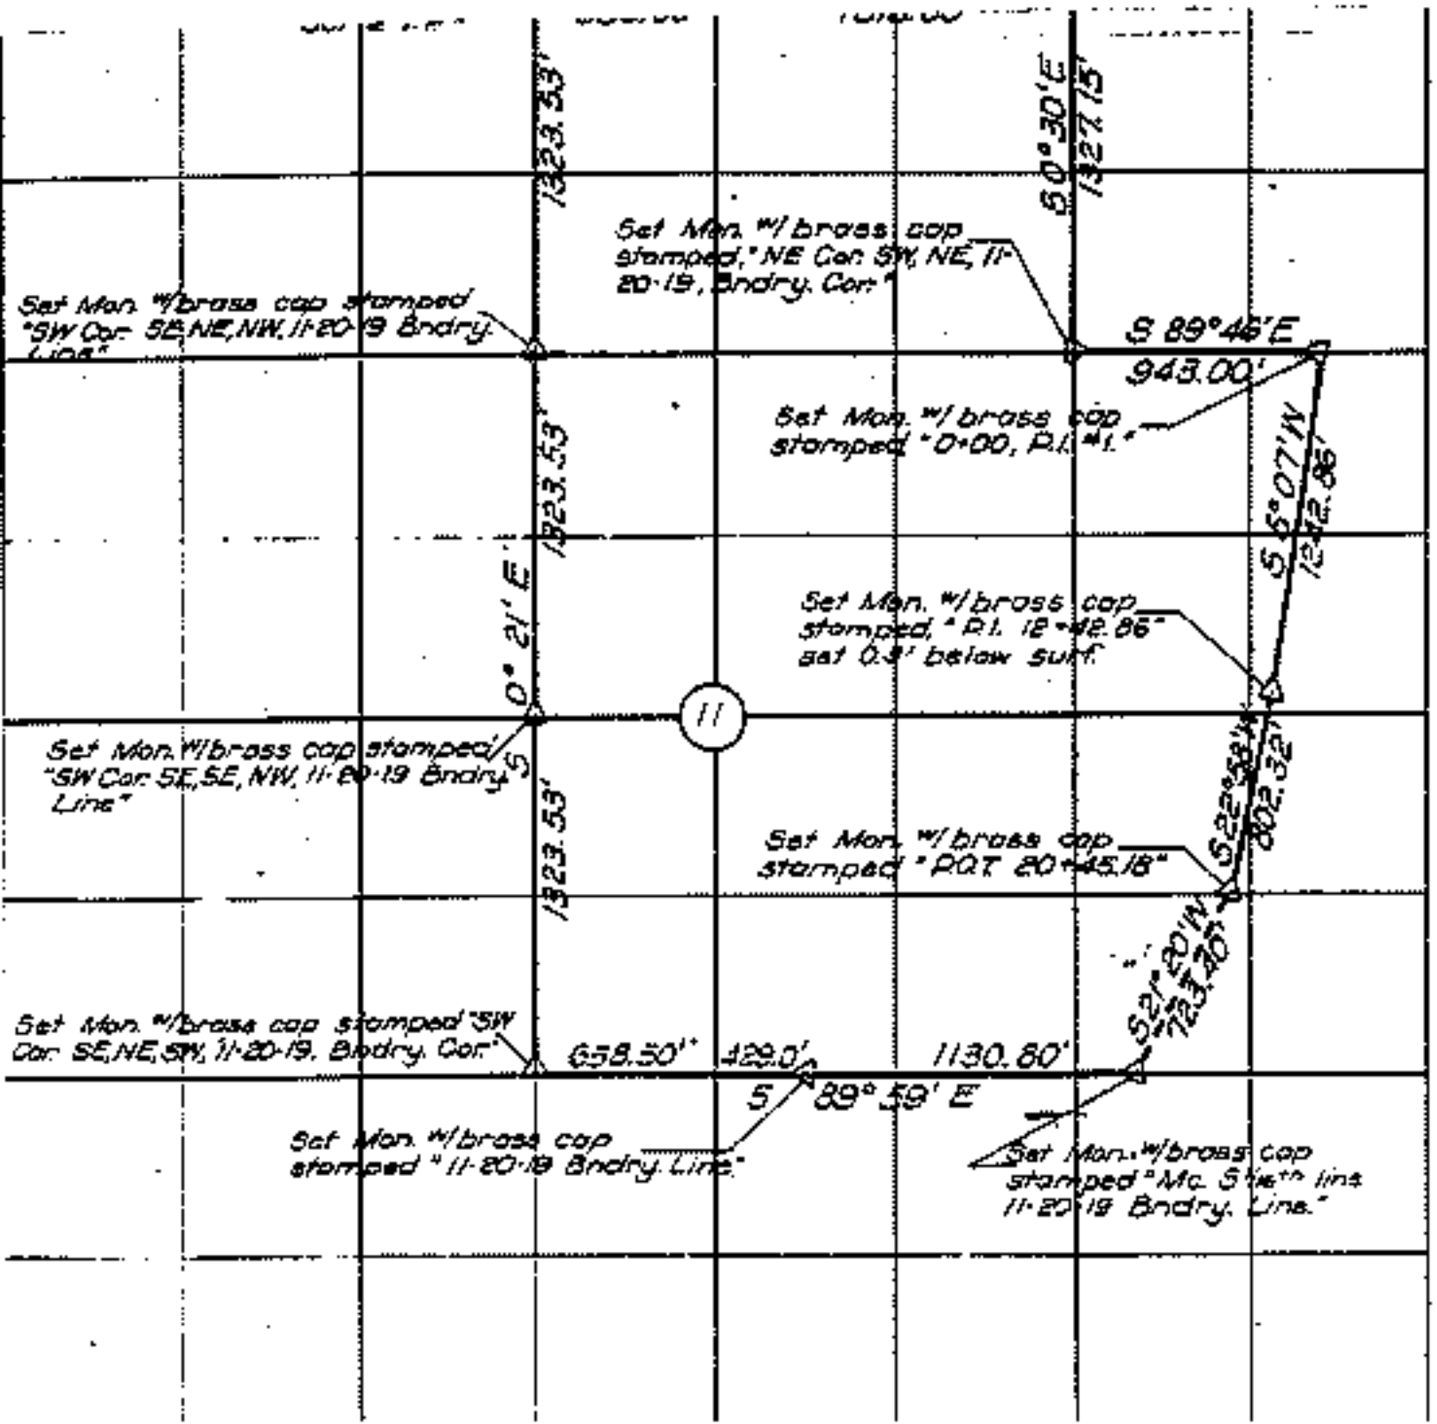

supervised the accurate survey of a portion of the boundry line of Fort Gibson Reservoir shown on this plat of a portion of Sec. 11, T 20 N, R 19 E, in Mayes County, Okla.

Witness my hand and seal this 13th day of August 1962

James E. Curry
Reg. Prof. Engineer No. 1872

Subscribed and sworn to before me this 13th day of Au
My commission expires 19th day of July, 196

Notary Public

Recorded in Book 332 Page 333

L. N. Brooks
County Clerk

STATE OF OKLAHOMA } SS.
COUNTY OF MAYES
This instrument was Filed for Record at 12 o'clock noon
AUG 13 1962
and duly Recorded in Book ___ Page ___
County Clerk
Deputy

PLAT OF
PARTIAL BOUNDRY SURVEY
SEC. 11 T20N R19E
FORT GIBSON RESERVOIR