PARTIAL BOUNDARY SURVEYS

FORT GIBSON LAKE, AREA "I"

OKLAHOMA

Performed under Contract Number DACW 56-76-C-0113

SEC. 24, T. 20N., R. 19 E., COUNTY MAYES

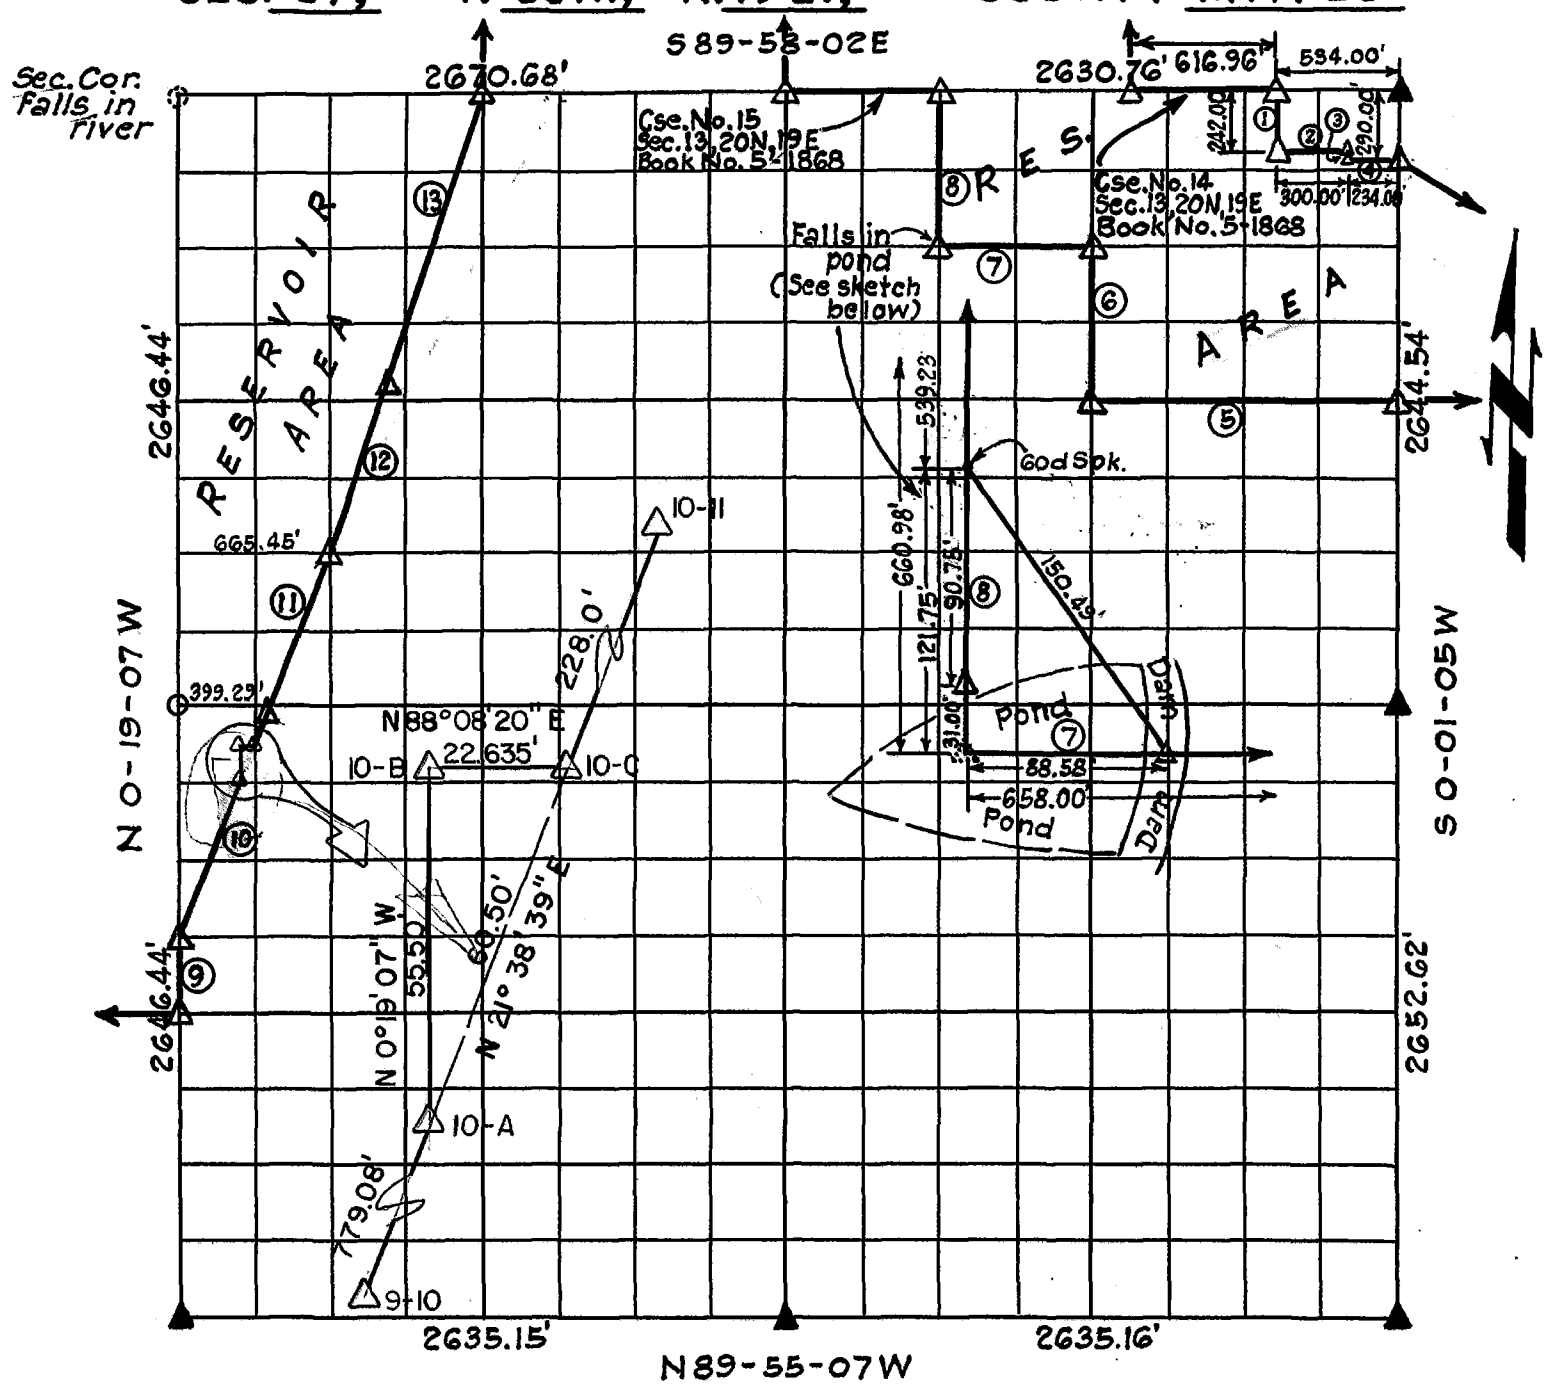

Course No.	Distance	Bearing	Course No.	Distance	Bearing
1	242.00'	S 0°01'05"W	12	775.00'	N 18° 22'06"E
2	300.00'	S89°58'02"E	13	1315.97'	N 18° 22'06"E
3	48.00'	S 0°01'05"W	10 (Rev.)	779.08'	N 21° 38' 39" E
4	234.00'	S89°58'02"E	10-A	55.50'	N 0° 19' 07" W
5	1315.83'	N89°58'38"W	10-B	22.635'	N 88° 08' 20" E
6	661.25'	N 0°02'32"E	10-C	228.0'	N 21° 38' 39" E
7	658.00'	N 89°58'20"W			
8	660.98'	N 0°03'15"E			
9	330.81'	N 0°19'07"W			
*10	1067.58'	N 21°38'39"E			
11	711.66'	N 21°38'39"E			

* Revised 1-3-'89

Certificate of Survey

I hereby certify that the above plat is a true and correct representation of the survey made in Section 24, T. 20 N., R. 19 E., Mayes County, Oklahoma

Charles J. Finklea
Registered Land Surveyor No. 35

LAND SURVEYOR REGISTERED GEORGE MICHAEL FINNELL L. S. 1207 OKLAHOMA

Scale:- 1" 10,000
Date:- Feb.-July, 1976
Field Book No. 5-1906

Sheet 1 of 2

Legend

△ Monument
□ Orig. Corner
○ Iron Pin
▲ Mon. by O.H.D.