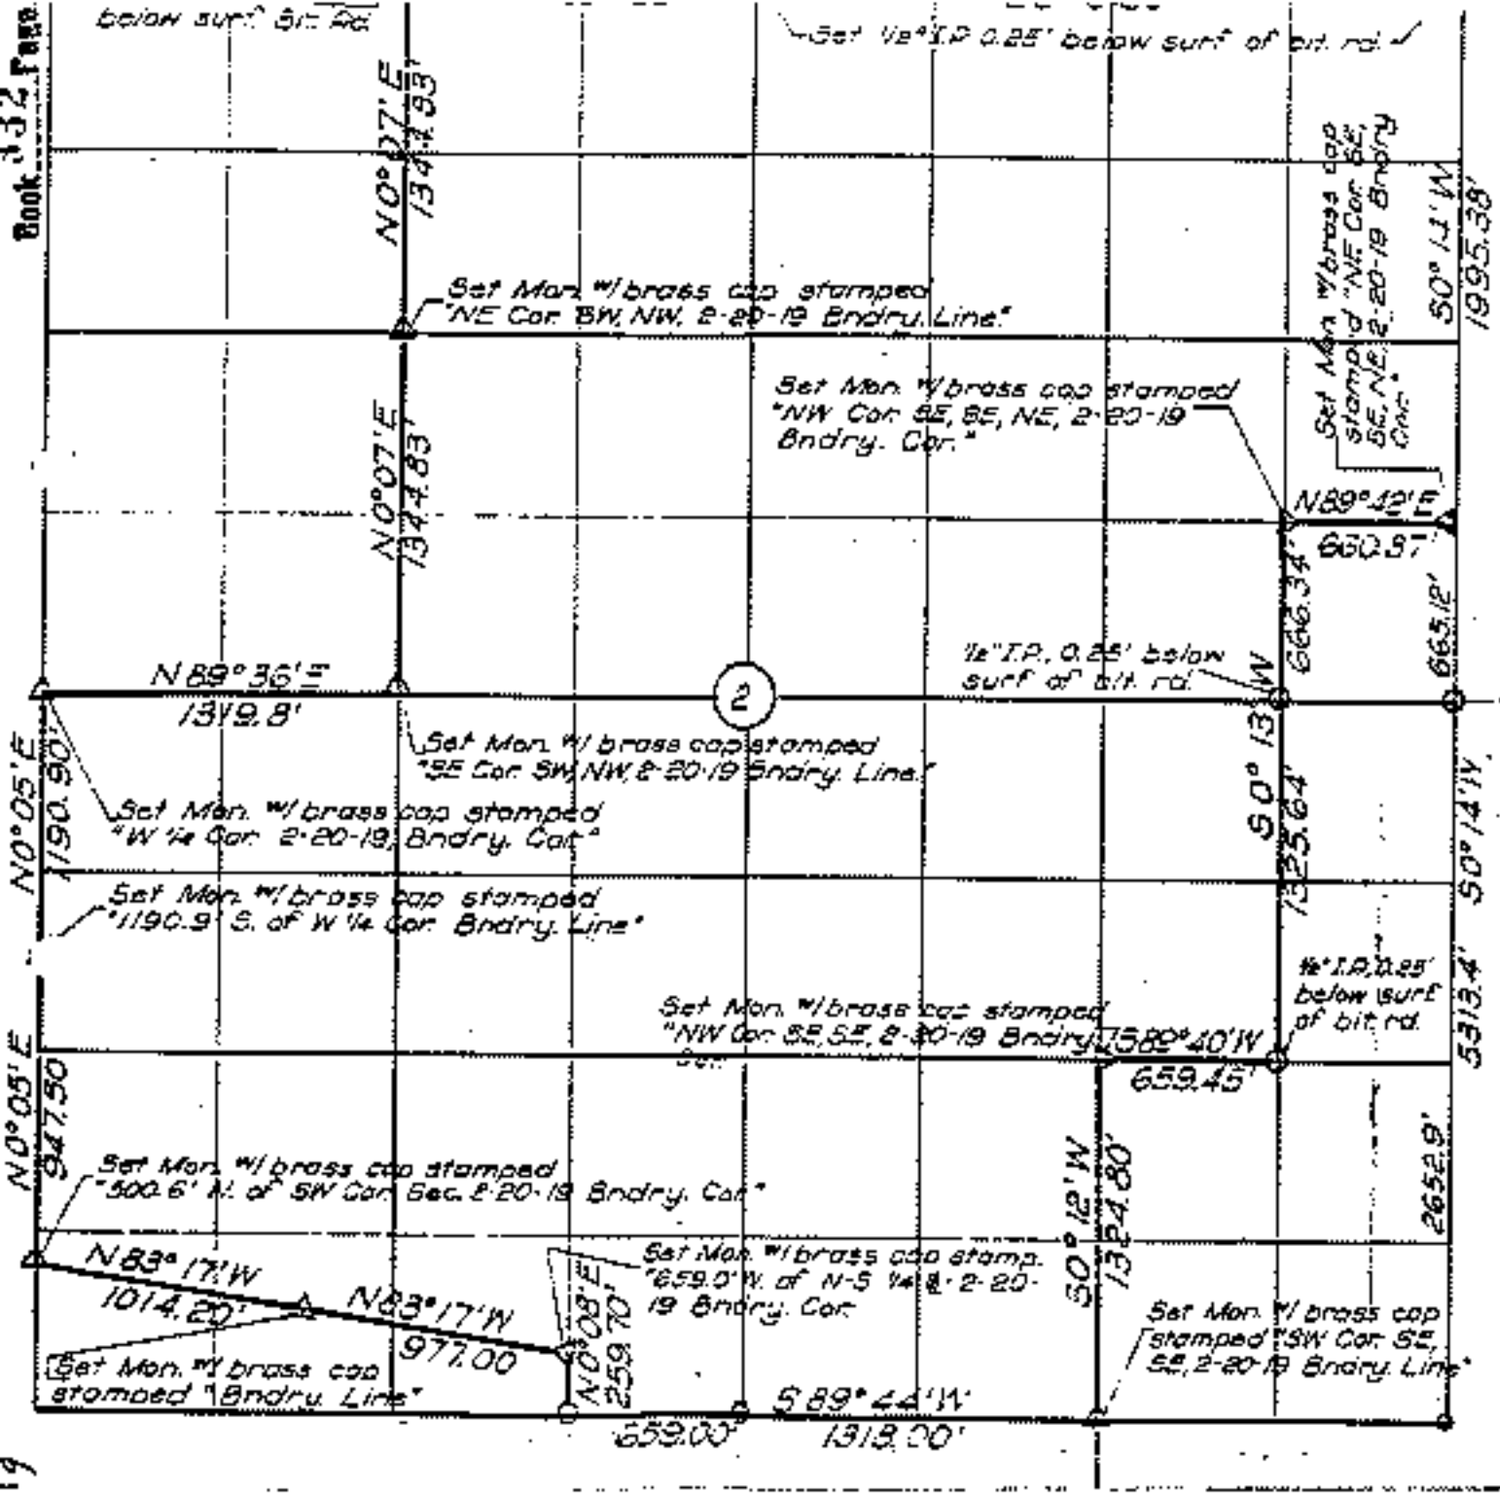

of the boundry line of Fort Gibson Reservoir shown on this plat of a portion of Sec. 2, T 20 N, R 19 E, in Mayes County, Okla.

Witness my hand and seal this 13th day of August 19

James E. Curry
Reg. Prof. Engineer No. 1872

Subscribed and sworn to before me this 13th day of
My commission expires 19th day of July, 196

Notary Public

Recorded in Book 332 Page 334

L. W. Bradley
County Clerk

STATE OF OKLAHOMA } SS.
COUNTY OF MAYES }
This instrument was Filed for Record at 10:00 o'clock A.M.
AUG 13 1962
and duly Recorded in Book ____ Page ____
L. W. Bradley County Clerk
Deputy

PLAT OF
PARTIAL BOUNDRY SURVEY
SEC. 2 T20N R19E
FORT GIBSON RESERVOIR
GRAND RIVER
MAYES COUNTY, OKLAHOMA