PARTIAL BOUNDARY SURVEYS
OOLOGAH LAKE, AREA "A"
VERDIGRIS RIVER, OKLAHOMA

Performed Under Contract Number DACW 56-76-C-0120

SEC. 34, T. 23 N, R. 16 E, COUNTY ROGERS

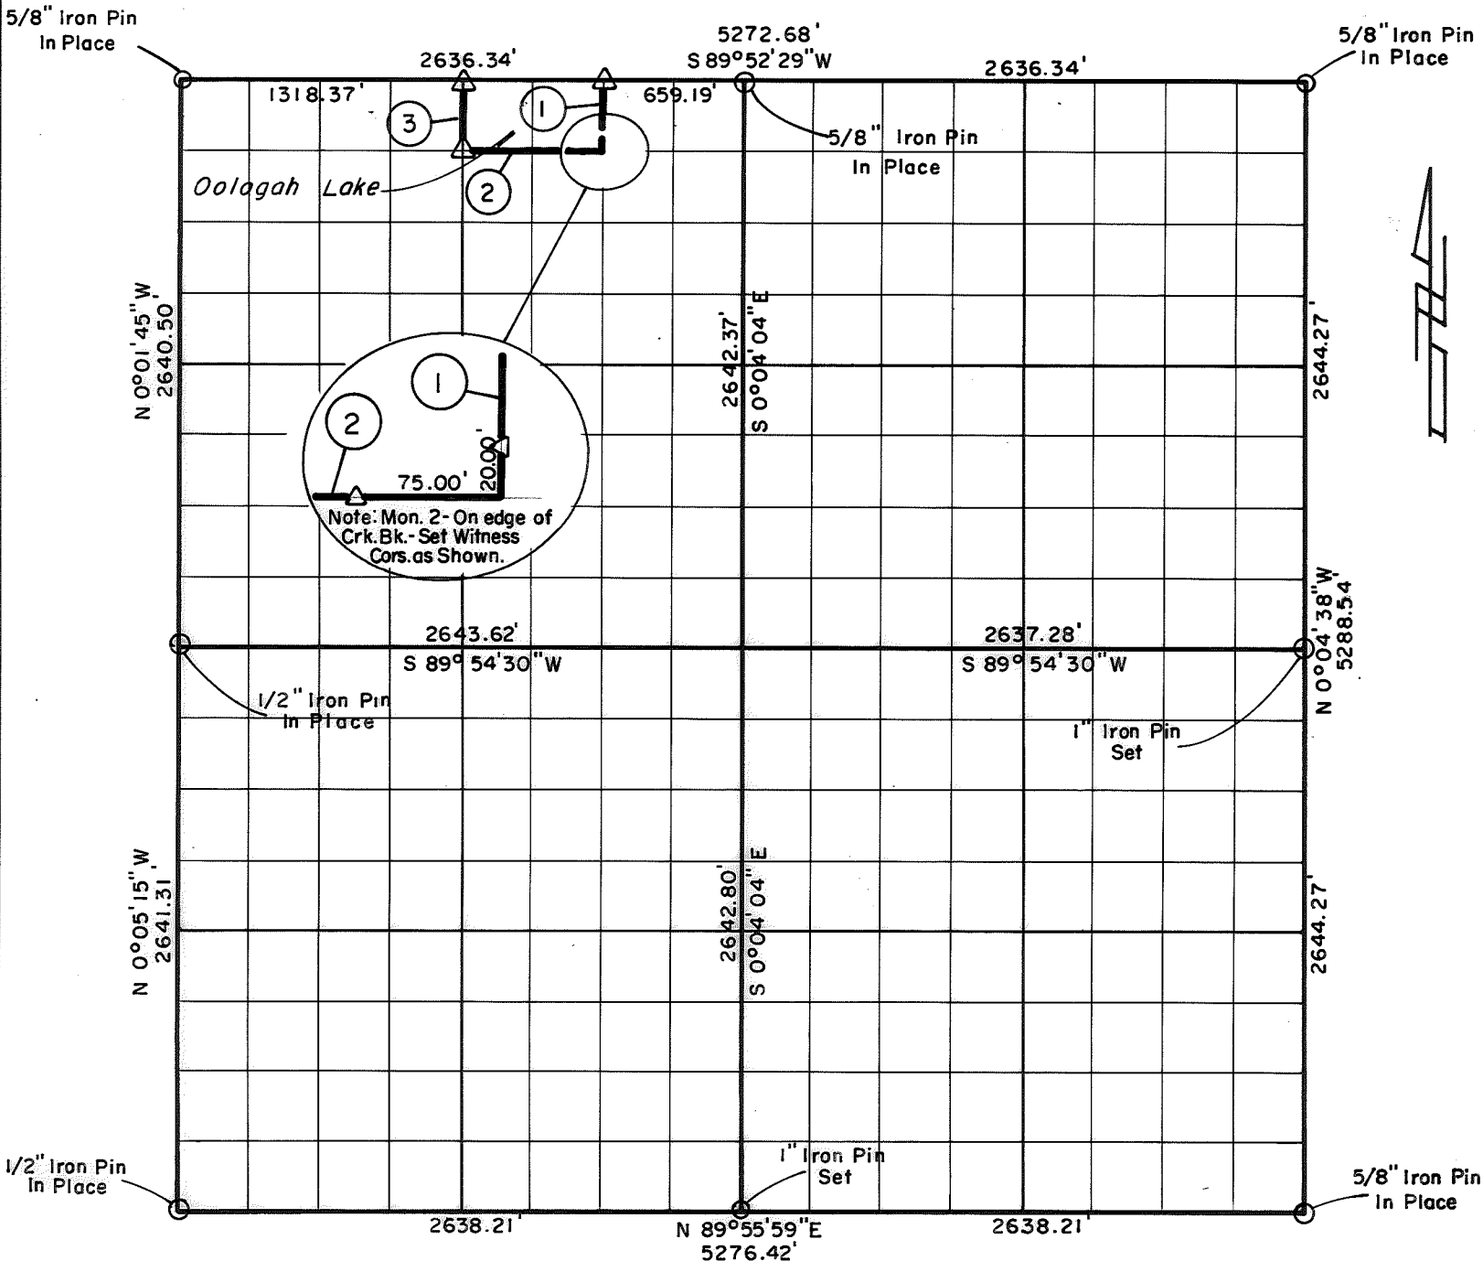

Course No.	Distance	Bearing
1	330.24'	S 0° 03' 30" E
2	659.31'	S 89°52' 45" W
3	330.18'	N 0°02' 55" W

Course No.	Distance	Bearing

Field Book No. 0-260 Date 1976

CERTIFICATE OF SURVEY

I Hereby Certify That The Above Plat is a True and Correct Representation of The Survey Made in Sec. 34 T 23 N, R 16 E

Charles R. Keithline

CHARLES R. KEITHLINE
Registered Land Surveyor No. 517

CRAIG & KEITHLINE
Consulting Engineers
For
U.S. ARMY ENGINEER DISTRICT, TULSA
CORPS OF ENGINEERS

SHEET 1 of 1

Δ MONUMENT
□ ORIGINAL CORNER
O IRON PIN