PARTIAL BOUNDARY SURVEYS

OOLOGAH LAKE, AREA "A"
VERDIGRIS RIVER, OKLAHOMA

Performed Under Contract Number DACW 56-77-C-0052

SEC. 9, T. 24 N., R. 16 E., COUNTY ROGERS

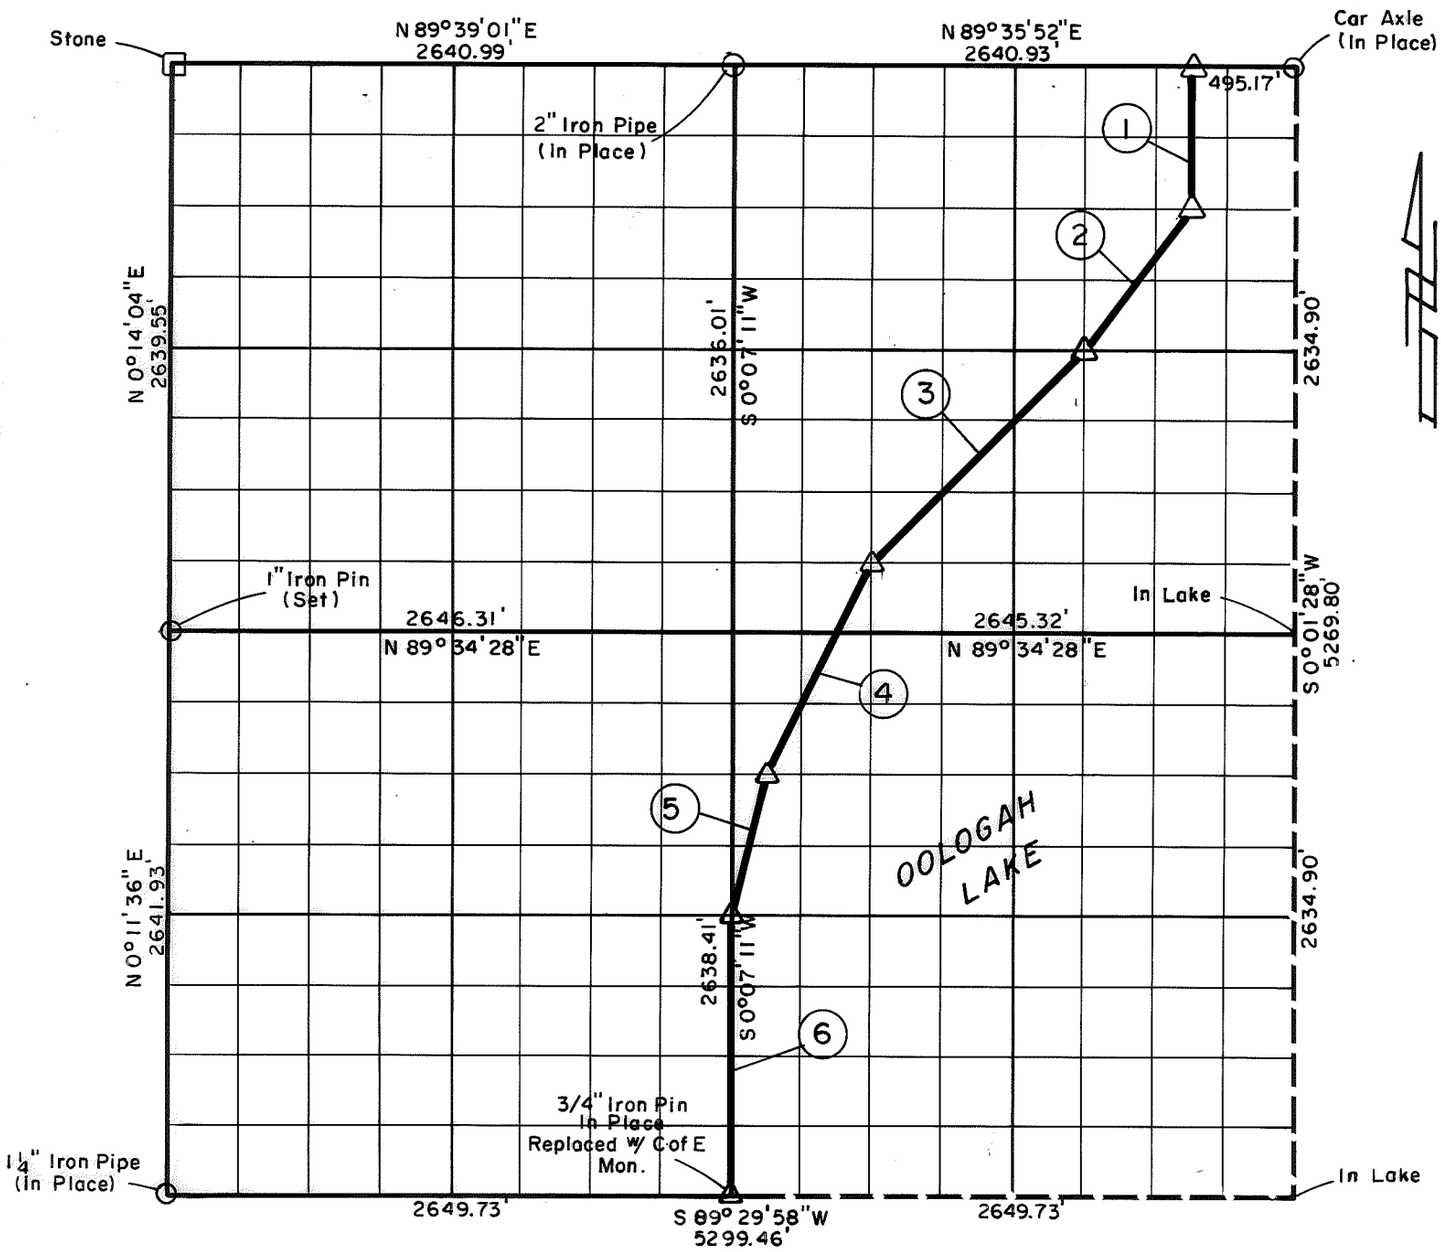

Course No.	Distance	Bearing
1	658.78'	S 0°02'32" W
2	827.52'	S 36°49'50" W
3	1405.98'	S 44°55'14" W
4	1110.54'	S 26°38'03" W
5	681.60'	S 14°09'47" W
6	1319.21'	S 0°07'11" W

Course No.	Distance	Bearing

Field Book No. 0-283 Date 77

CERTIFICATE OF SURVEY

I Hereby Certify That The Above Plat is a True and Correct Representation of The Survey Made in Sec. 9 T. 24 N. R. 16 E.

Jimmie Dale Nickle
Registered Land Surveyor No. 78

CRAIG & KEITHLINE
Consulting Engineers
For
U.S. ARMY ENGINEER DISTRICT, TULSA
CORPS OF ENGINEERS

SHEET 1 of 1

Δ MONUMENT
□ ORIGINAL CORNER
O IRON PIN