PARTIAL BOUNDARY SURVEYS

OOLOGAH LAKE, AREA "A"

VERDIGRIS RIVER, OKLAHOMA

Performed Under Contract Number DACW 56-76-C-0120

SEC. 32, T. 27 N., R. 17 E., COUNTY NOWATA

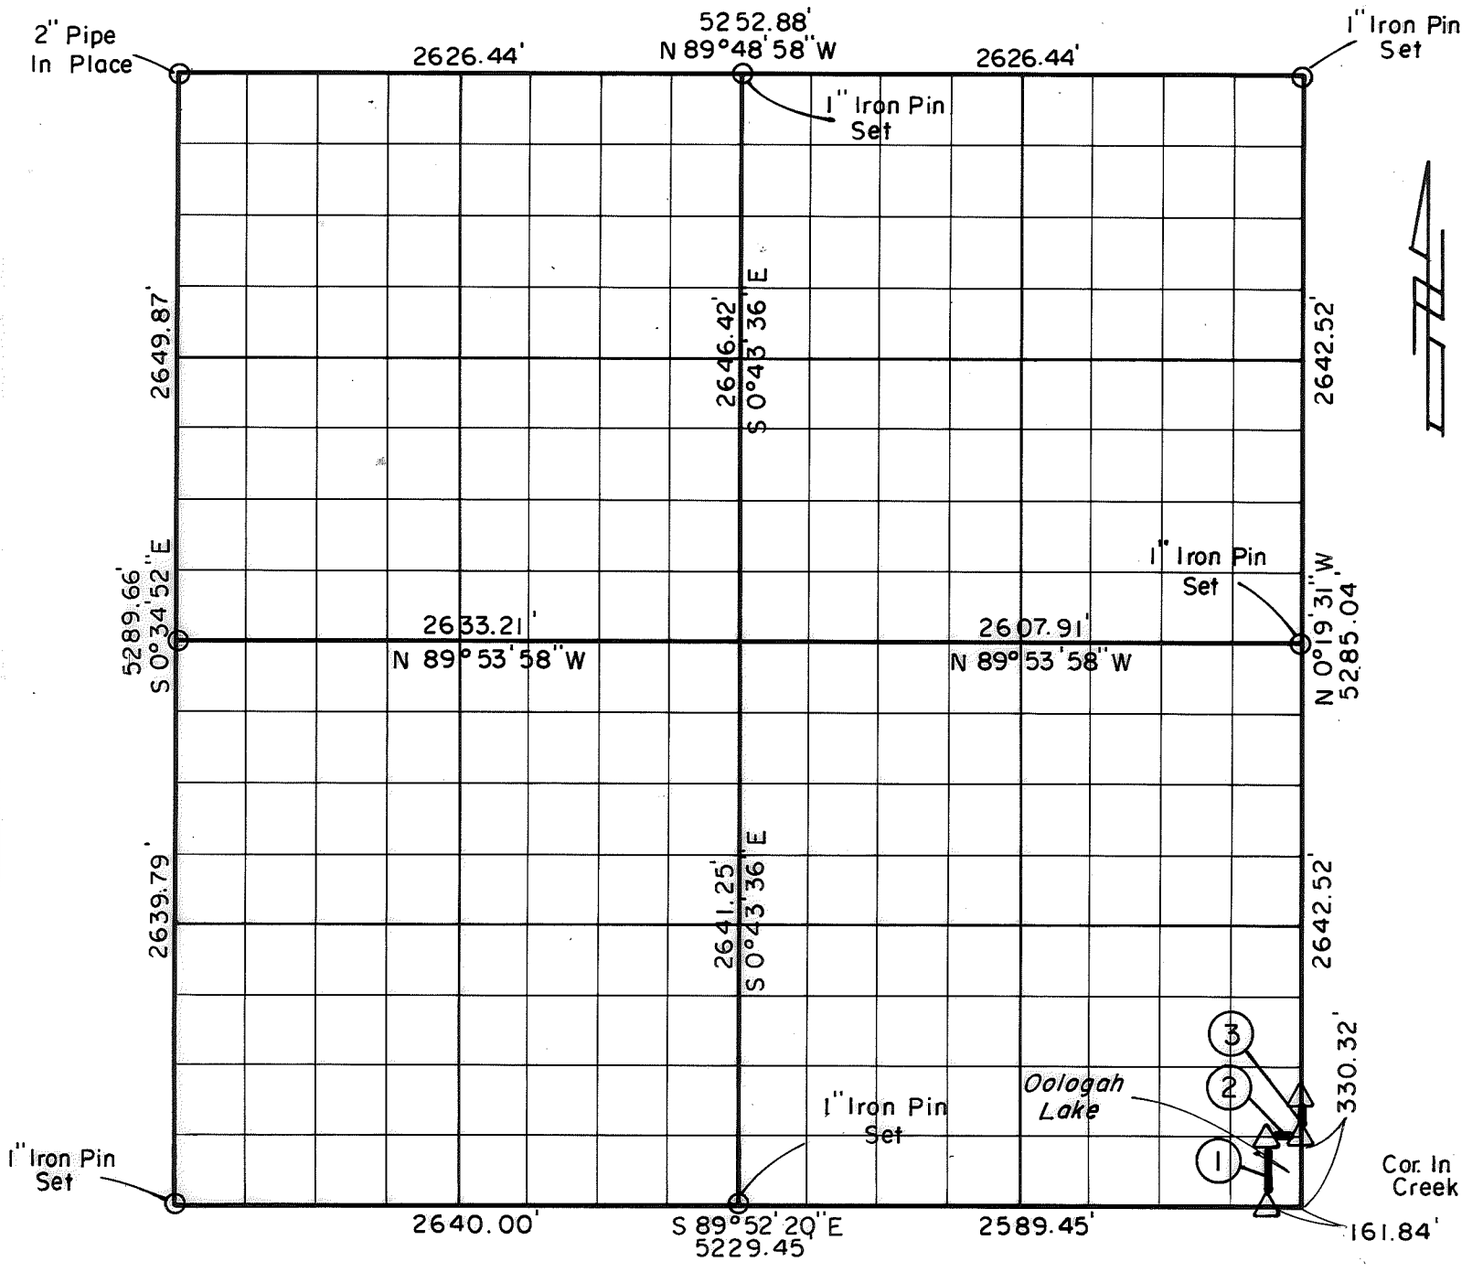

Course No.	Distance	Bearing
1	330.30'	N 0° 21' 02" W
2	161.98'	S 89° 52' 32" E
3	165.16'	N 0° 19' 31" W

Course No.	Distance	Bearing

Field Book No. 0-275 Date 1976

CERTIFICATE OF SURVEY

I Hereby Certify That The Above Plat is a True and Correct Representation of The Survey Made in Sec. 32 T 27 N, R 17 E

Charles R. Keithline

CHARLES R. KEITHLINE
Registered Land Surveyor No. 517

CRAIG & KEITHLINE
Consulting Engineers
For
U.S. ARMY ENGINEER DISTRICT, TULSA
CORPS OF ENGINEERS

SHEET 1 of 1

Δ MONUMENT
□ ORIGINAL CORNER
O IRON PIN