PARTIAL BOUNDARY SURVEYS
TENKILLER LAKE
AREA "B"

Performed Under Contract Number DACW 56 – 72 – C – 0015

SEC. 5 T 15 N, R 23 E COUNTY, CHEROKEE

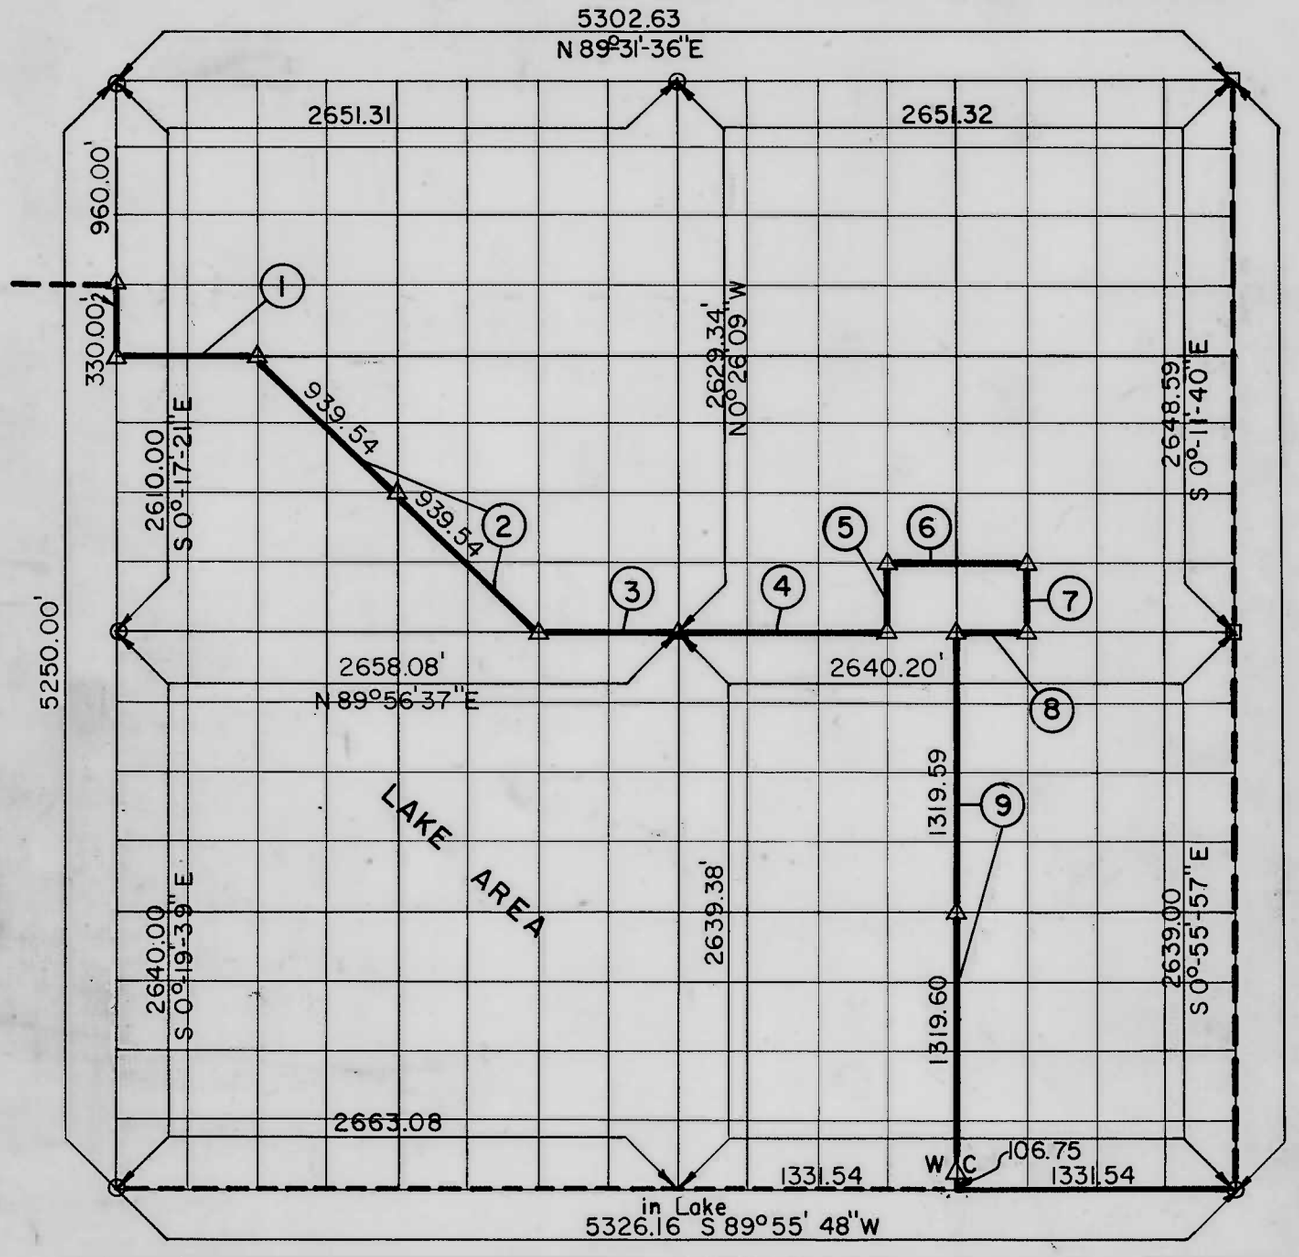

Course No.	Distance	Bearing	Course No.	Distance	Bearing
1	663.66	N 89°45' 29" E			
2	1879.08	S 45°20' 21" E			
3	664.52	N 89°56' 37" E			
4	990.08	N 89°56' 37" E			
5	332.97	N 0°20'43" W			
6	660.40	N 89°53' 46" E			
7	333.50	S 0°17' 06" E			
8	330.02	S 89°56' 37" W			
9	2639.19	S 0°41' 03" E			

CERTIFICATE OF SURVEY
I HEREBY CERTIFY THAT THE ABOVE PLAT IS A TRUE AND CORRECT REPRESENTATION OF THE SURVEY MADE IN SECTION 5, T 15 N, R 23 E, CHEROKEE COUNTY, OKLAHOMA.

Cline L. Mansur
REGISTERED PROFESSIONAL ENGINEER

REGISTERED PROFESSIONAL ENGINEER CLINE MANSUR 976 OKLAHOMA

Field Book No. 4-274 Date Jan. 5, 1972

MANSUR-STEELE-WILLIAMS, INC.
CONSULTING ENGINEERS

Under the Supervision of
U.S. ARMY ENGINEER DISTRICT, TULSA
CORPS OF ENGINEERS

LEGEND
△ MONUMENT
□ ORIGINAL CORNER
○ IRON PIN

TENKILLER LAKE

SECTION AND QUARTER SECTION CORNER REFERENCES FOR

SEC. 5 T 15 N, R 23 E COUNTY-CHEROKEE

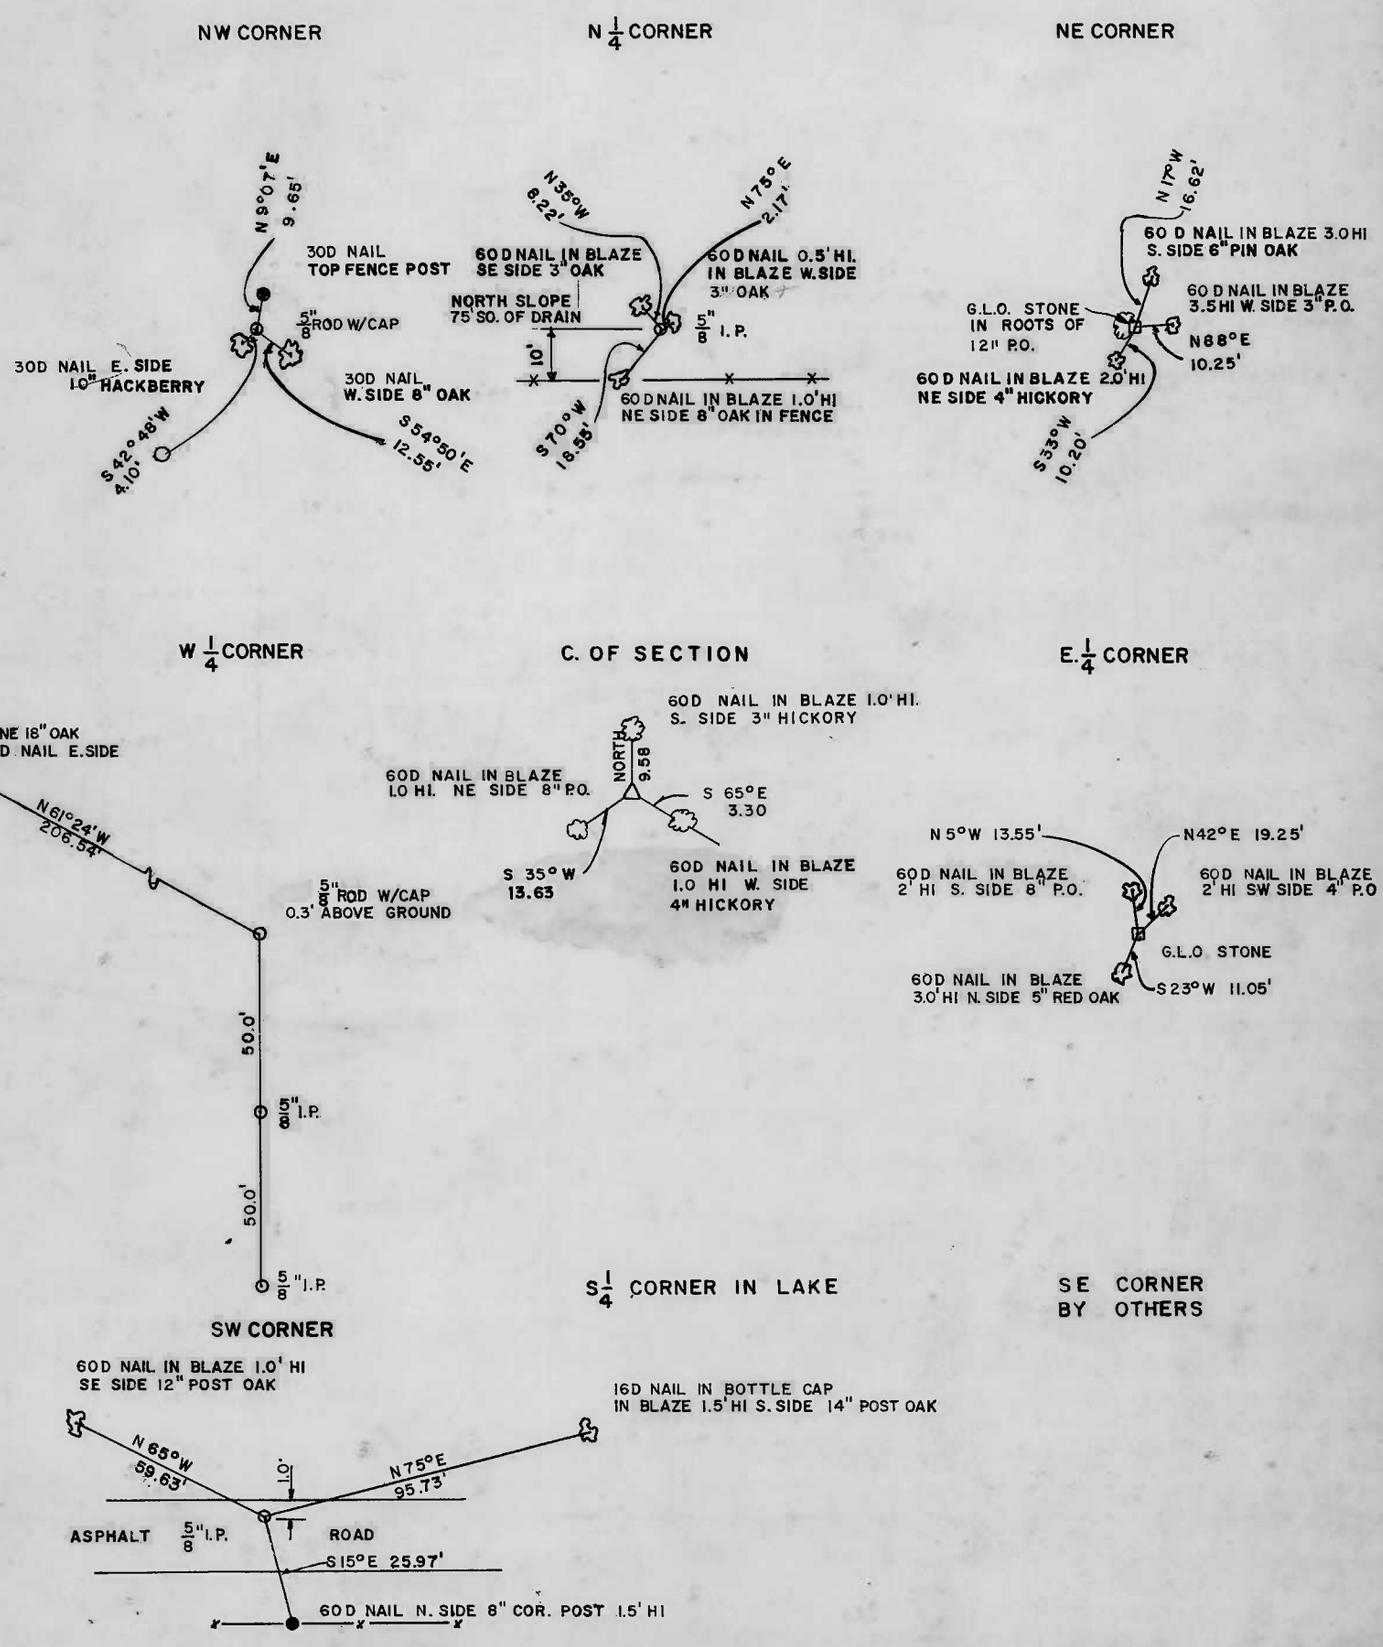

Scale 1" = 50'

Date: Jan., 1972

Field book No. 4-274

MANSUR-STEELE-WILLIAMS, INC.
CONSULTING ENGINEERS
CONTRACT NUMBER DACW 56-72-C-0015
UNDER THE SUPERVISION OF
U.S. ARMY ENGINEER DISTRICT, TULSA
CORPS OF ENGINEERS

LEGEND

△ - Monument
□ - Original Corner
○ - Iron pin