PARTIAL BOUNDARY SURVEY

TENKILLER LAKE

ILLINOIS RIVER, OKLAHOMA

Performed Under Contract Number DACW 56-72-C-0010

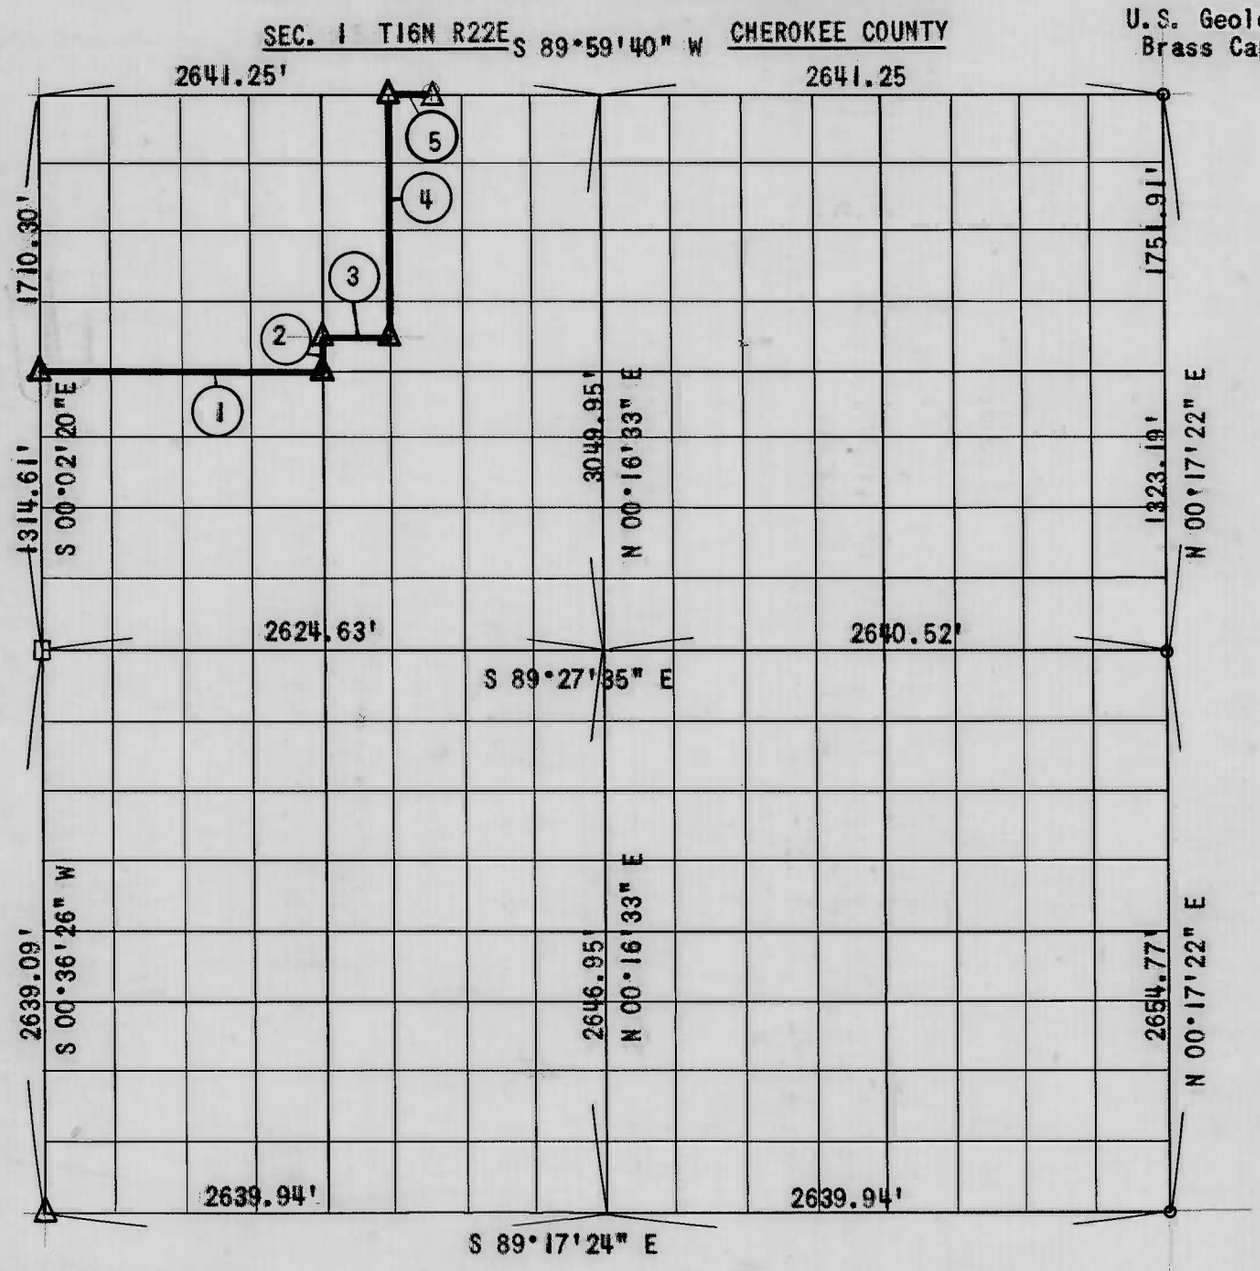

Course No.	Distance	Bearing			
1	1315.33	S 89°33'13" E			
2	655.15'	N 00°07'09" E			
3	329.43'	S 89°40'38" E			
4	1066.80'	N 00°09'30" E			
5	195.32'	N 89°59'40" E			

Field Book Number 4-285

Date: November 15, 1971

CERTIFICATE OF SURVEY

I HEREBY CERTIFY THAT THE ABOVE PLAT IS A TRUE AND CORRECT REPRESENTATION OF THE SURVEY MADE IN SECTION 1,T16N,R22E, CHEROKEE COUNTY, OKLA.

William H. Gilbert

REGISTERED PROFESSIONAL ENGINEER

SULLIVAN AND GILBERT, INC.
Under the Supervision of
U.S. ARMY ENGINEER DISTRICT, TULSA
CORPS OF ENGINEERS

LEGEND

△ Monument

□ Original Corner

○ Iron Pin

TENKILLER LAKE

ILLINOIS RIVER, OKLAHOMA

SECTION AND QUARTER SECTION CORNER

REFERENCES FOR

SECTION 1, T16N, R22E CHEROKEE COUNTY

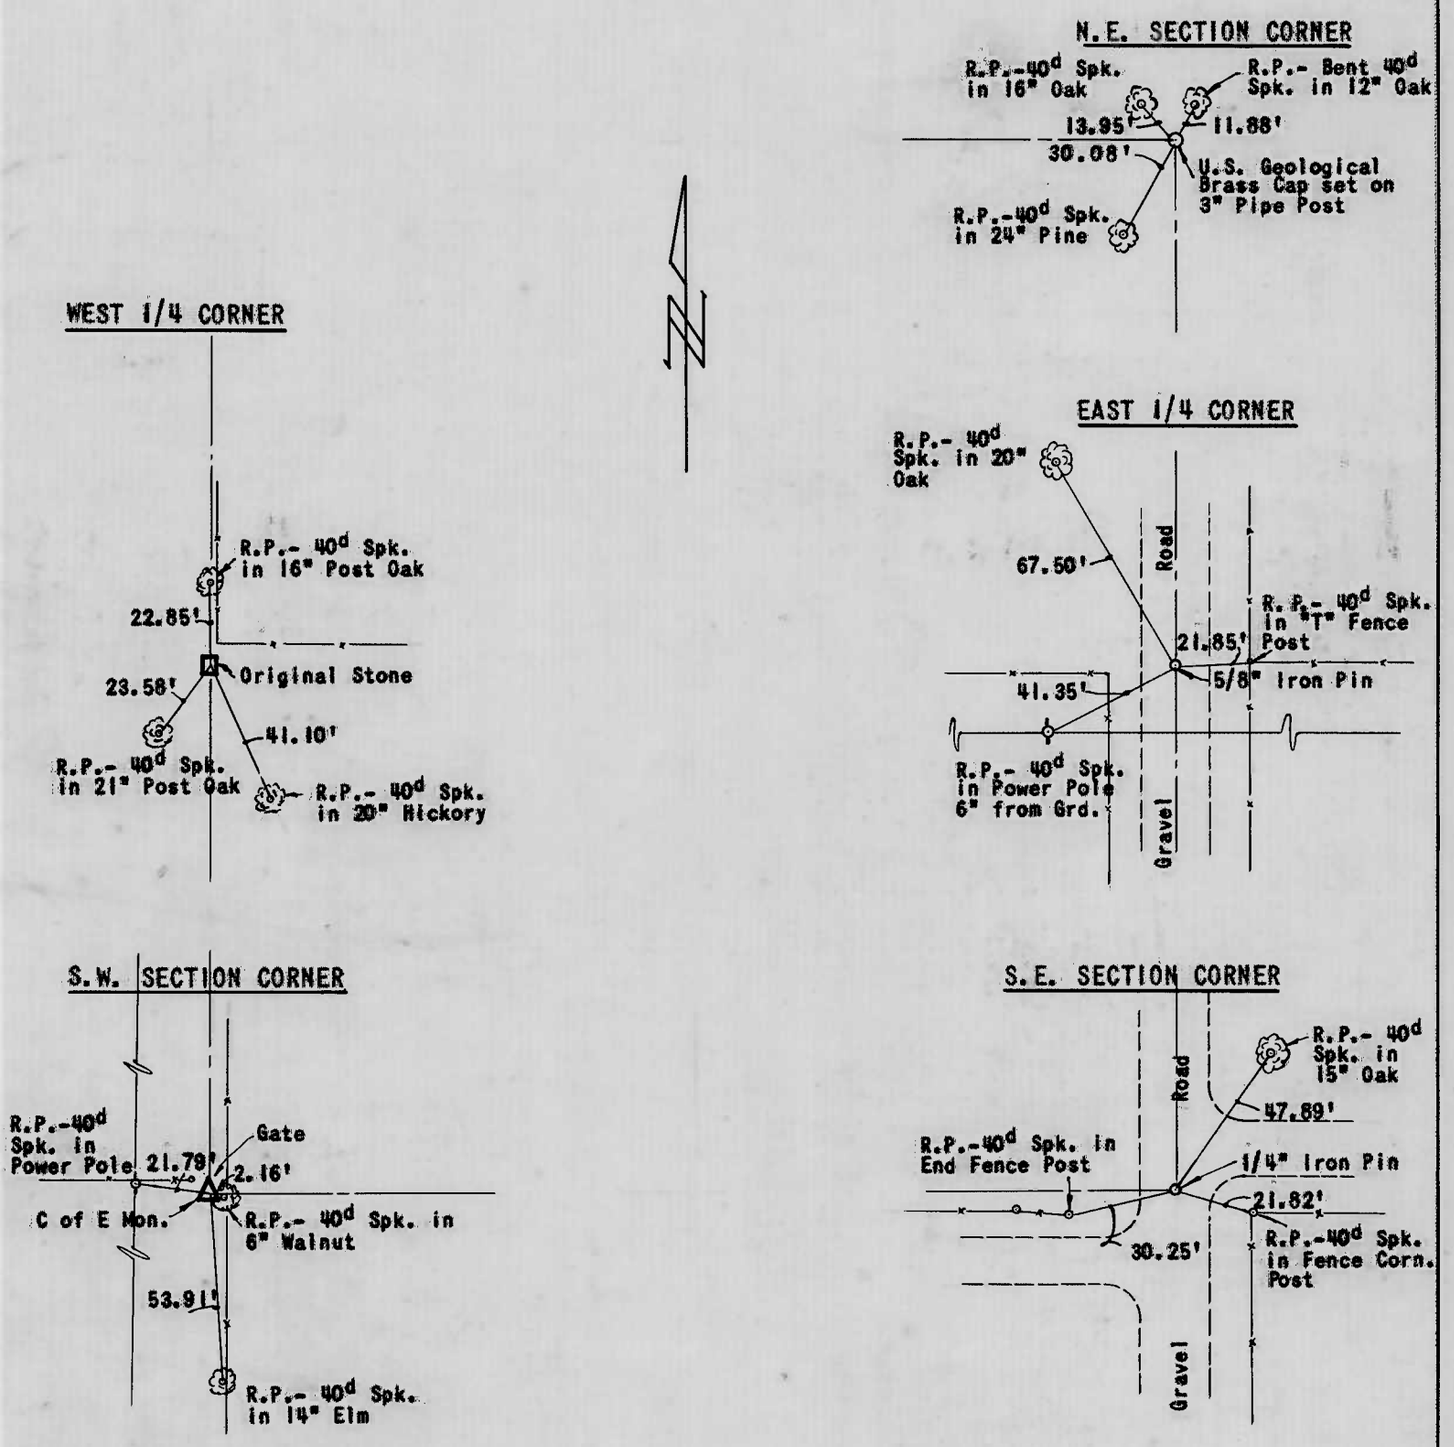

Scale: 1" = 50'
Date: Nov. 15, 1971
Field Book No. 4-285