LOCK AND DAM NO. 16, WEBBERS FALLS

ARKANSAS RIVER, OKLAHOMA

Performed Under Contract Number DACW 56-68-C-0265

SEC. 4 T13N R20E COUNTY: MUSKOGEE

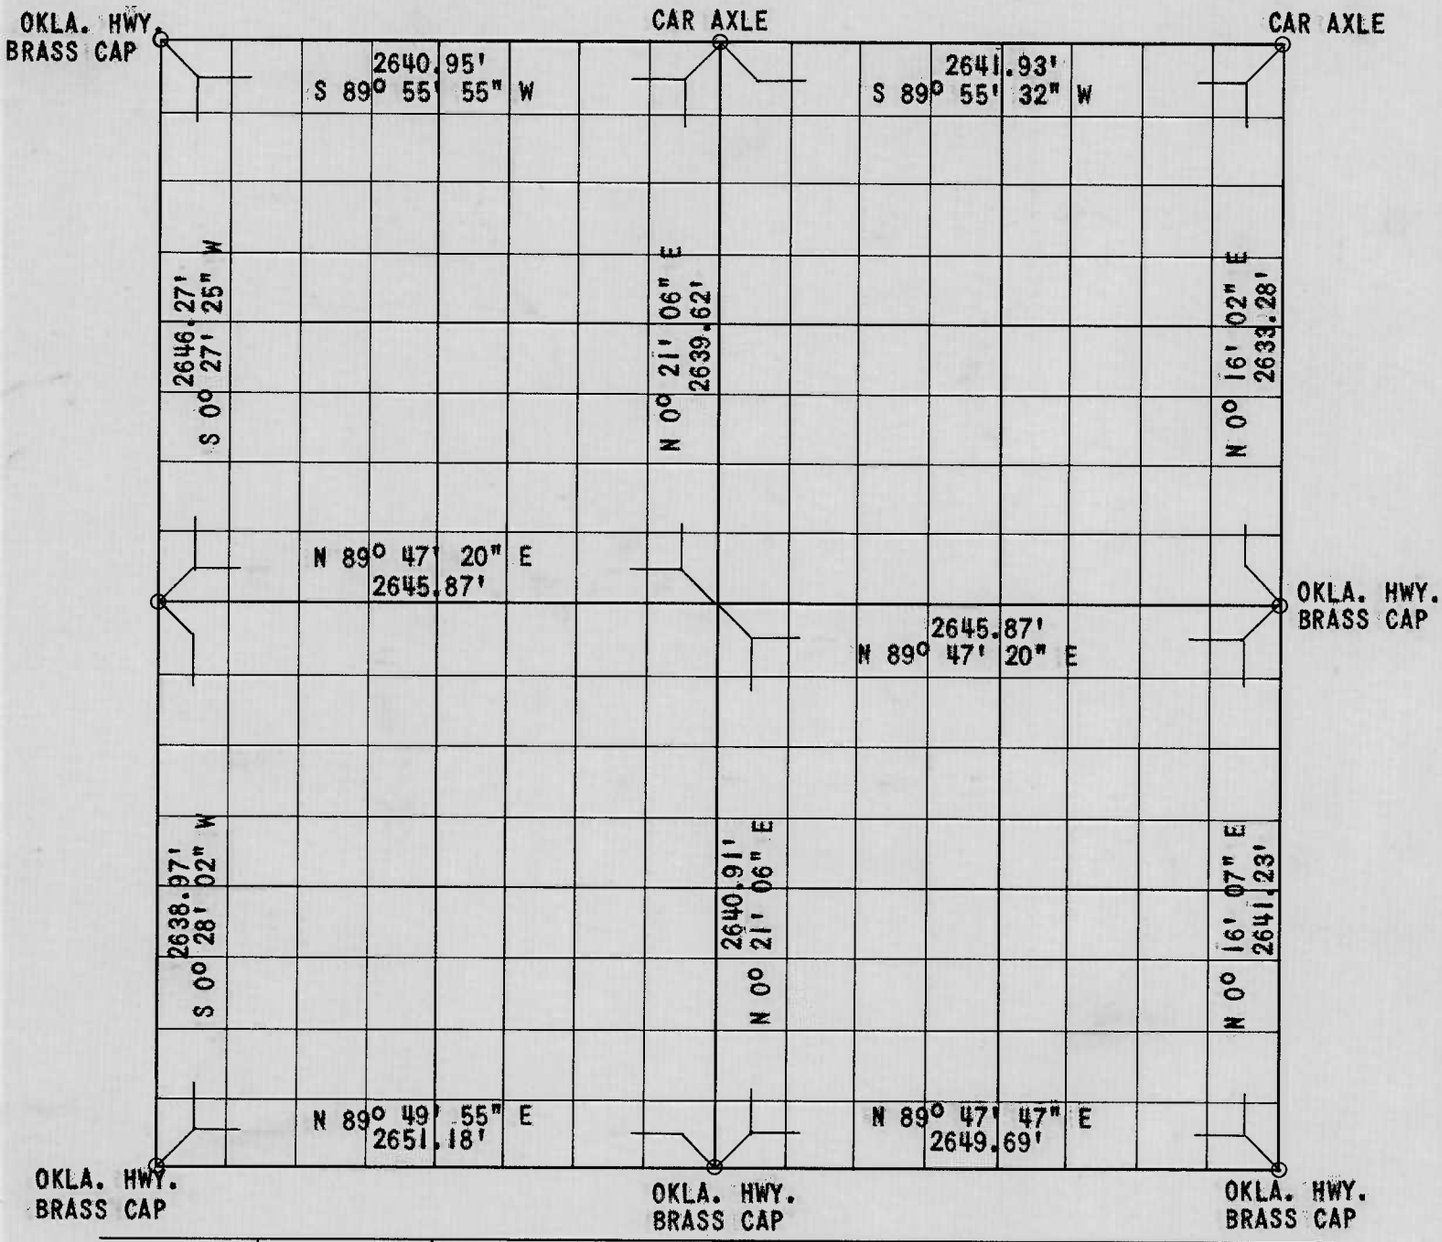

Course No.	Distance	Bearing	Course No.	Distance	Bearing

Field Book No. A-2903 Date: 11-14-68

CERTIFICATE OF SURVEY

I HEREBY CERTIFY THAT THE ABOVE PLAT IS A TRUE AND CORRECT REPRESENTATION OF THE SURVEY MADE IN SECTION 4, T13N, R20E

SULLIVAN AND GILBERT INC.

Under the Supervision of

U.S. ARMY ENGINEER DISTRICT, TULSA
CORPS OF ENGINEERS

LEGEND

- △ Monument
- □ Original Corner
- ○ Iron Pin
- ◪ HWY R/W Marker

William H. Sullivan

REGISTERED PROFESSIONAL ENGINEER