PARTIAL BOUNDARY SURVEYS
WEBBERS FALL LOCK AND DAM 16
ARKANSAS RIVER, OKLAHOMA

Performed Under Contract Number DACW 56-68-C-0266

SEC 5 T-14-N R-20-E COUNTY MUSKOGEE

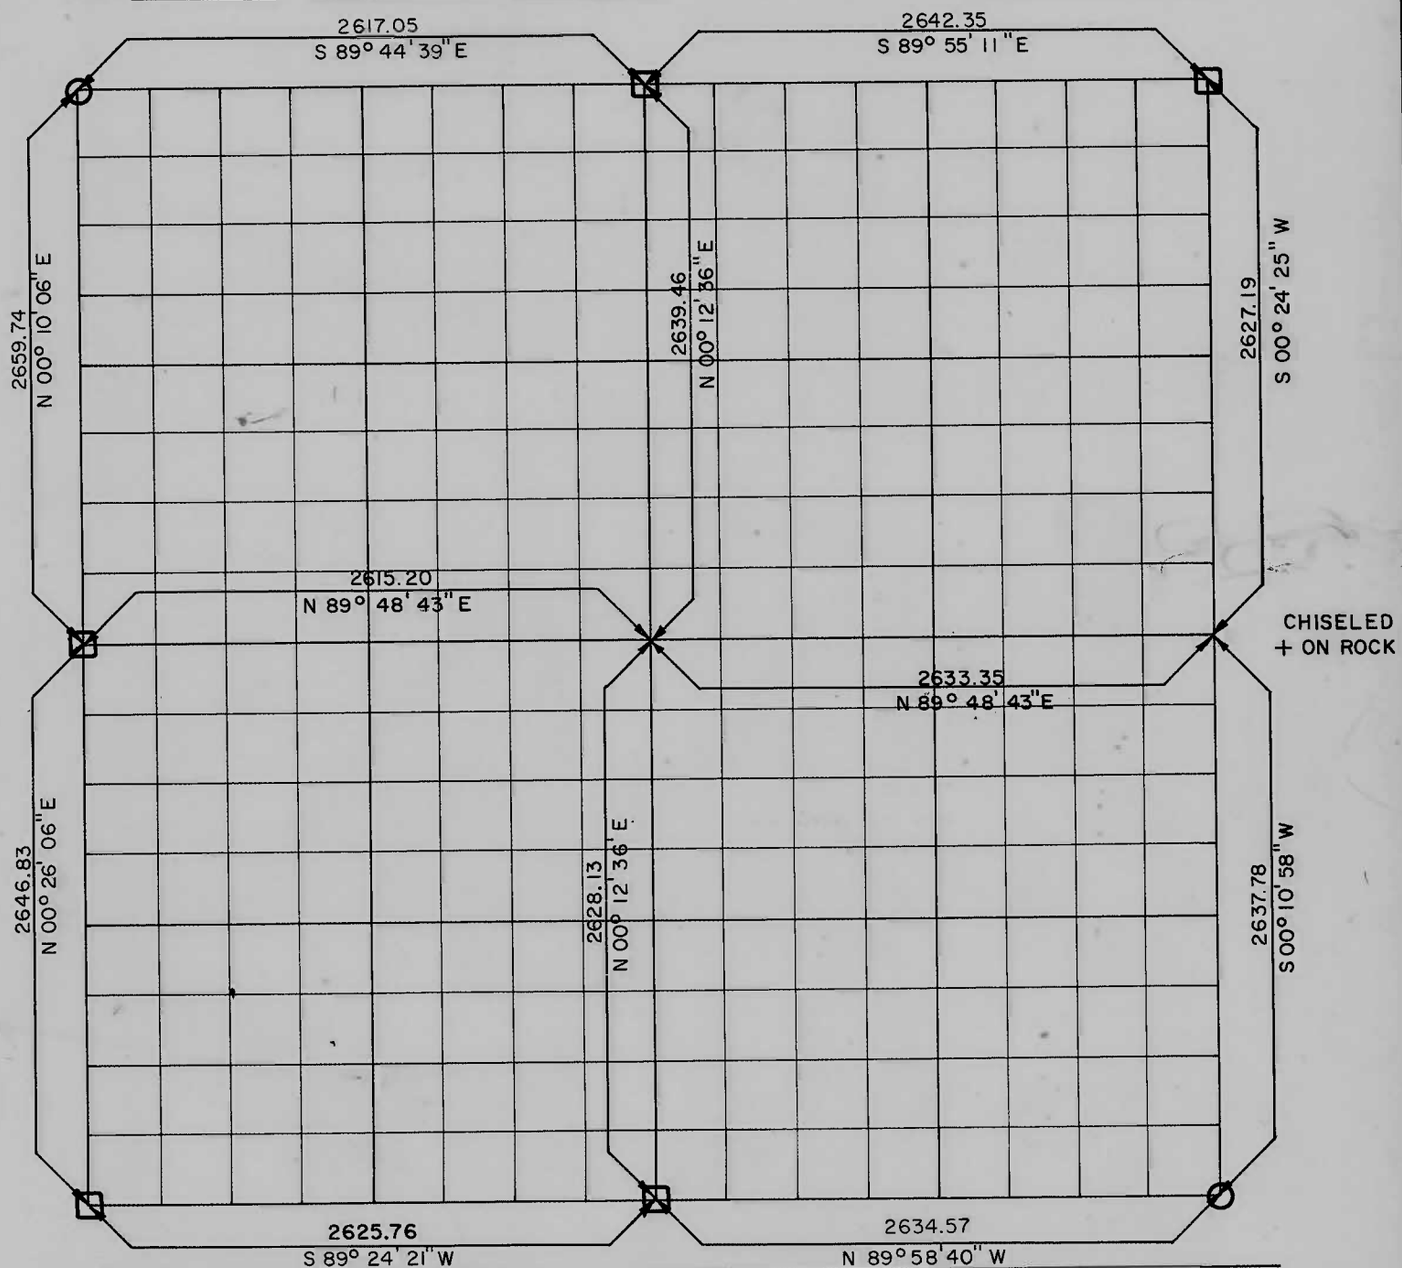

Course No.	Distance	Bearing	Course No.	Distance	Bearing

Field Book No. A2917 Date: 12/2/68

CERTIFICATE OF SURVEY

I HEREBY CERTIFY THAT THE ABOVE PLAT IS A TRUE AND CORRECT REPRESENTATION OF THE SURVEY MADE IN SECTION 5, T-14-N, R-20-E, MUSKOGEE COUNTY, OKLAHOMA

REGISTERED PROFESSIONAL ENGINEER

HOLWAY ENGINEERS, INC.

Under the Supervision of

U.S. ARMY ENGINEER DISTRICT, TULSA
CORPS OF ENGINEERS

LEGEND

△ MONUMENT
□ ORIGINAL CORNER
○ IRON PIN