PARTIAL BOUNDARY SURVEYS
WEBBERS FALLS LOCK & DAM NO. 16
ARKANSAS RIVER, OKLAHOMA

Performed Under Contract Number DACW 56-75-C-0064

SEC. 10 **T** 15 N. **R** 19 E. **COUNTY** MUSKOGEE

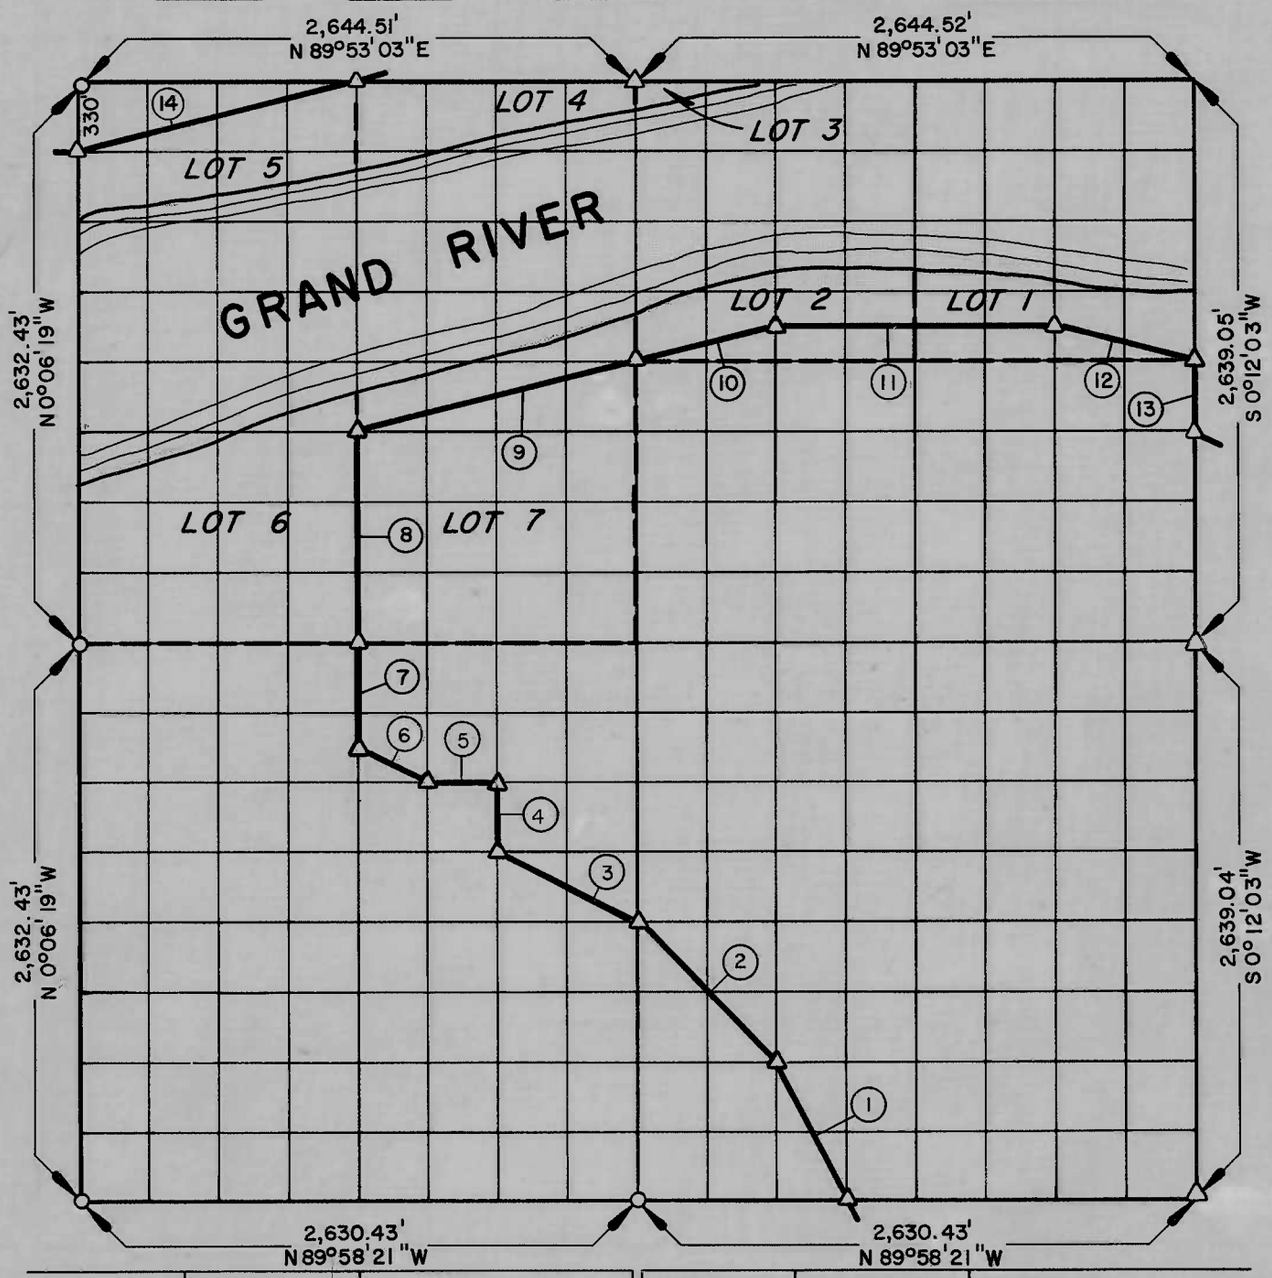

Course No.	Distance	Bearing	Course No.	Distance	Bearing
1	736.30'	N 26°26'16"W	14	1,362.87	N 75°52'18"E
2	930.94'	N 44°55'59"W			
3	736.17'	N 63°25'54"W			
4	329.36'	N 00°00'35"E			
5	329.46'	S 89°58'25"W			
6	368.32'	N 63°28'34"W			
7	493.89'	N 00°01'43"W			
8	987.78'	N 00°01'43"W			
9	1,361.21'	N 75°55'19"E			
10	681.26'	N 75°54'13"E			
11	1,320.69'	N 89°55'11"E			
12	679.66'	S 76°01'50"E			
13	329.88'	S 00°12'03"W			

Field Book No. A-3297, Date 6-6-75

K. N. COX & ASSOCIATES - ENGINEERS

Under the Supervision of

U.S. ARMY ENGINEER DISTRICT, TULSA
CORPS OF ENGINEERS

SHEET 1 of 2

CERTIFICATE OF SURVEY

I HEREBY CERTIFY THAT THE ABOVE PLAT IS A TRUE AND CORRECT REPRESENTATION OF THE SURVEY MADE IN SECTION 10, T 15 N, R 19 N, MUSKOGEE COUNTY, OKLAHOMA

Dave R. Sutterer
REGISTERED LAND SURVEYOR

LEGEND

△ MONUMENT
□ ORIGINAL CORNER
○ IRON PIN

PARTIAL BOUNDARY SURVEYS

WEBBERS FALLS LOCK & DAM NO. 16
ARKANSAS RIVER, OKLAHOMA

Performed Under Contract Number DACW 56-75-C-0064

SEC. 10 T 15 N R 19 E COUNTY MUSKOGEE

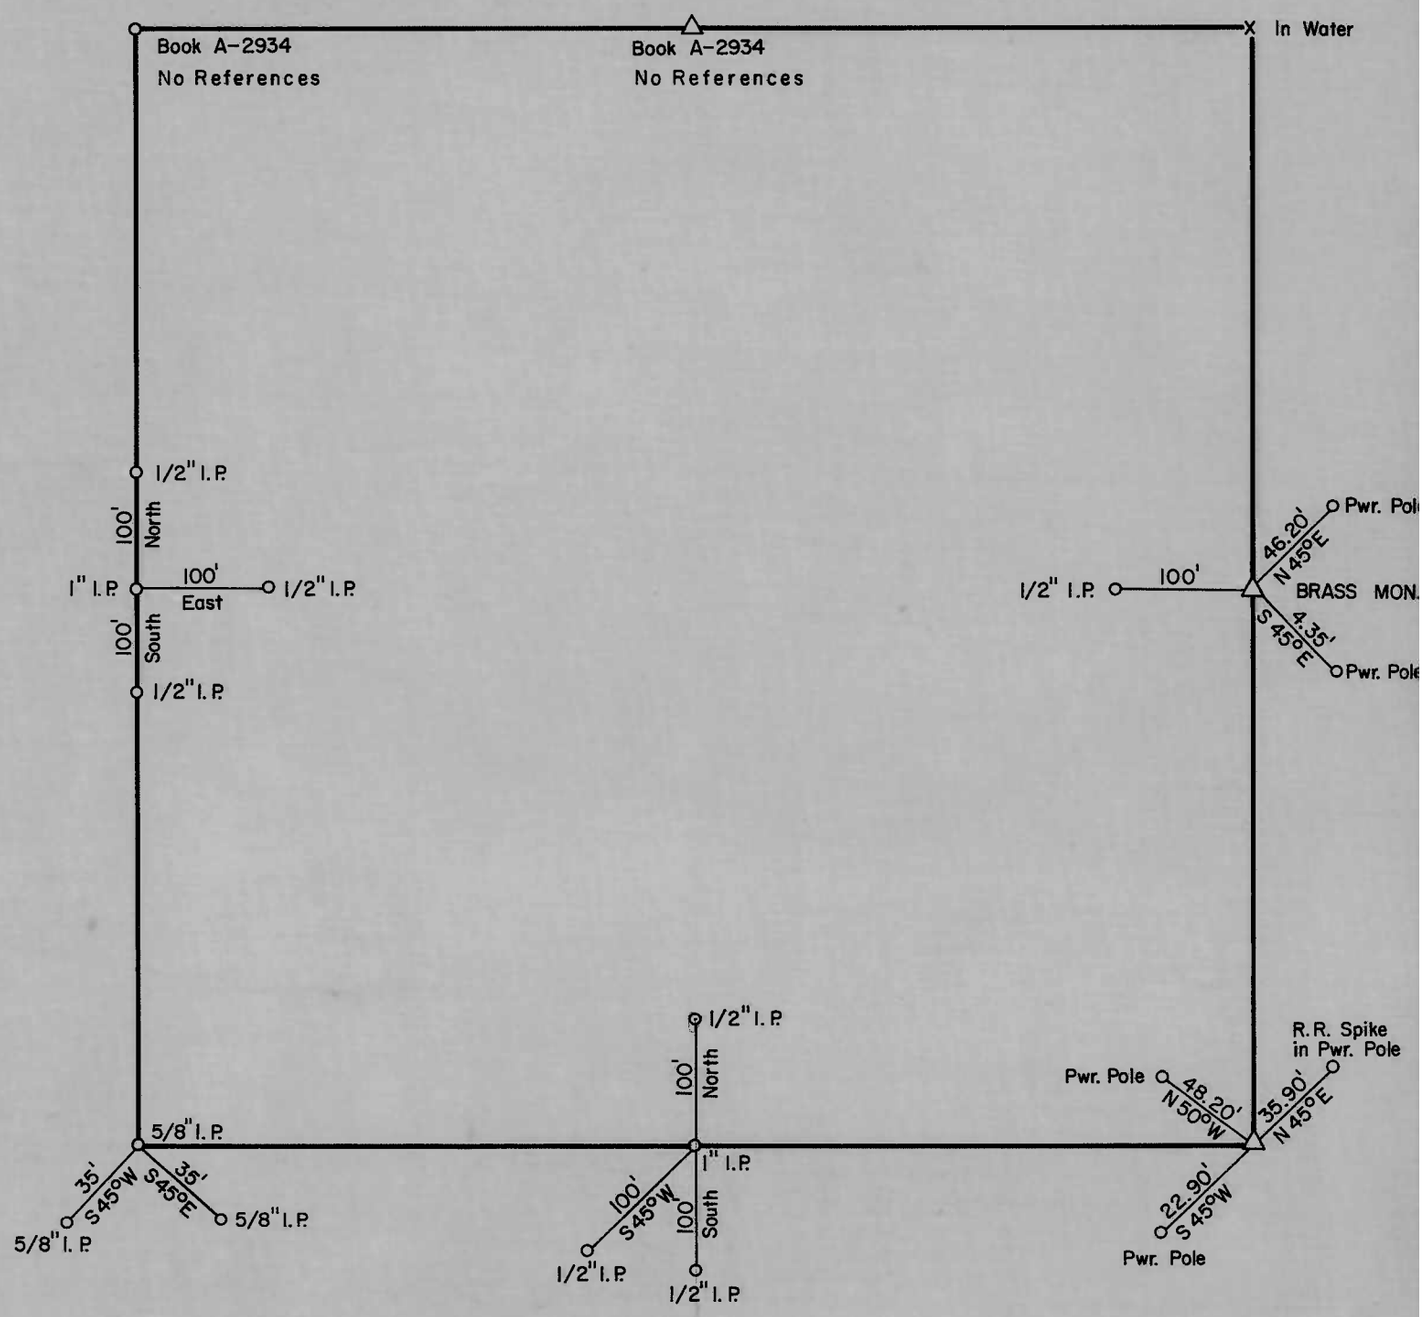

Field Book No. A-3297, Date 6-6-75

K. N. COX & ASSOCIATES - ENGINEERS

Under the Supervision of

U.S. ARMY ENGINEER DISTRICT, TULSA
CORPS OF ENGINEERS

SHEET 2 of 2

LEGEND

△ MONUMENT
□ ORIGINAL CORNER
○ IRON PIN

REGISTERED LAND SURVEYOR
DAVE R. SEXTON
OKLAHOMA