PARTIAL BOUNDARY SURVEYS
WEBBERS FALLS LOCK & DAM NO. 16
ARKANSAS RIVER, OKLAHOMA

Performed Under Contract Number DACW 56-75-C-0064

SEC. 16 T 15 N R 19 E COUNTY MUSKOGEE

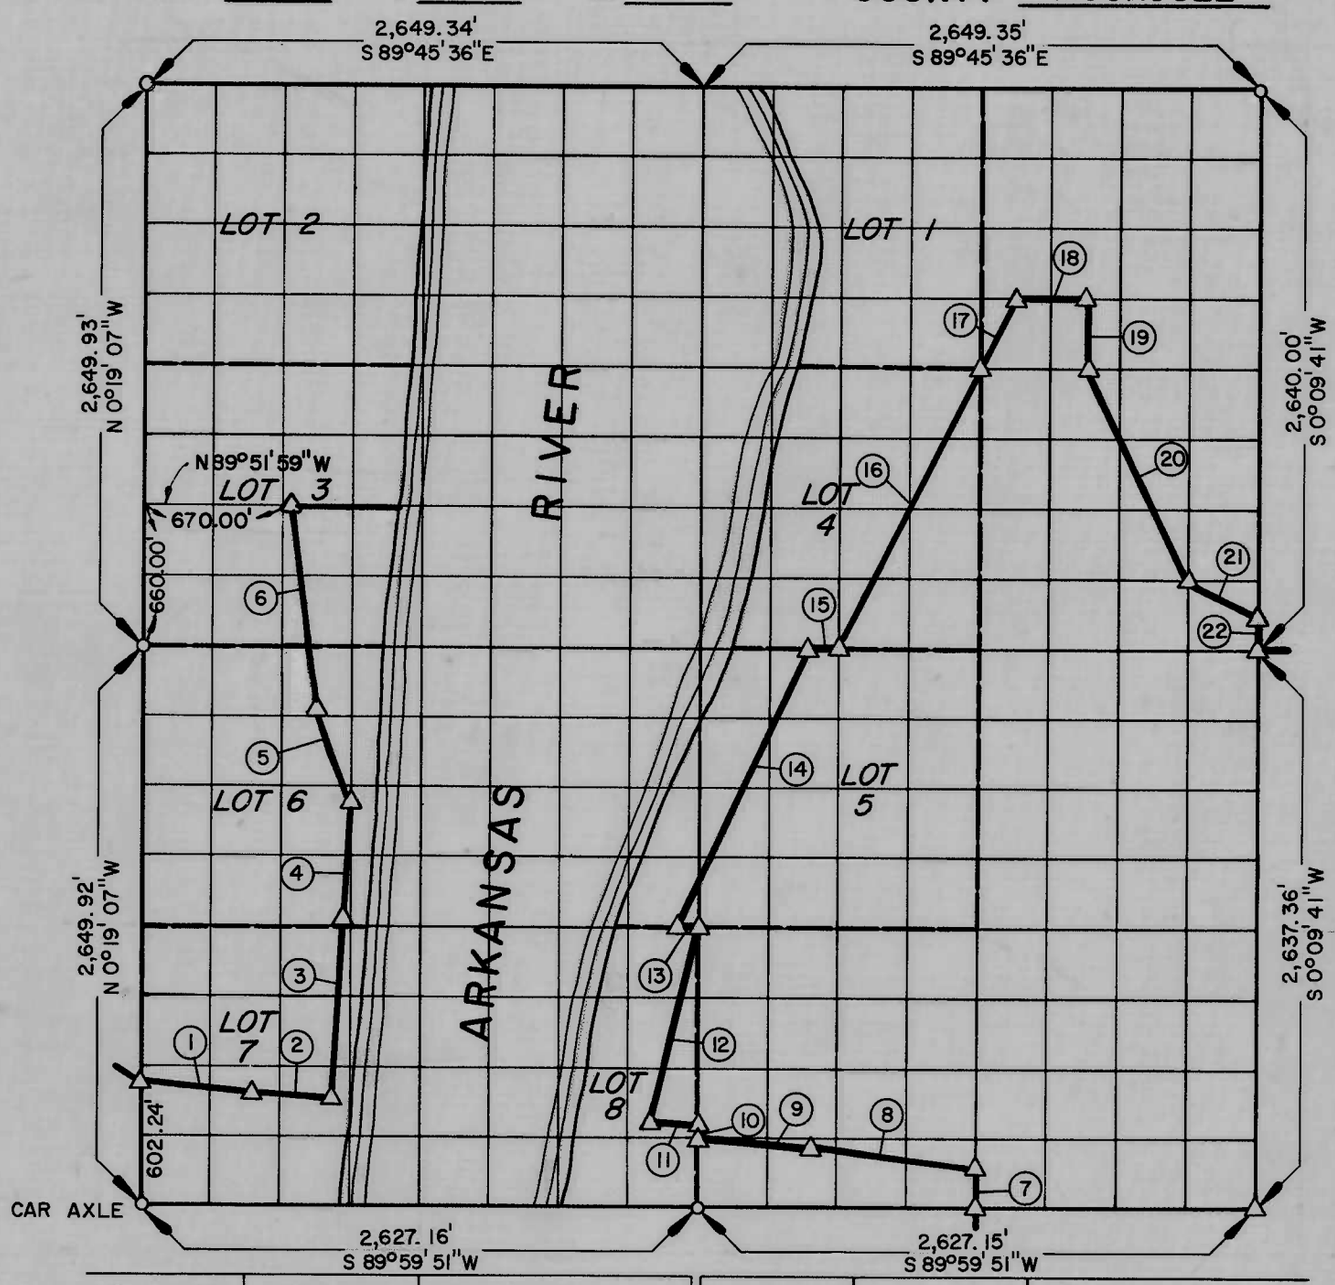

Course No.	Distance	Bearing	Course No.	Distance	Bearing
1	538.13'	S 82°31'27"E	14	1,472.13'	N 26°14'36"E
2	340.00'	S 85°29'27"E	15	90.00'	S 89°51'59"E
3	890.87'	N 01°41'45"E	16	1,475.95'	N 26°36'11"E
4	540.60'	N 02°29'16"E	17	368.96'	N 26°39'41"E
5	543.09'	N 19°26'08"W	18	330.65'	S 89°48'00"E
6	864.47'	N 05°45'17"W	19	330.19'	S 0°05'11"W
7	214.80'	N 0°02'27"E	20	1,107.81'	S 26°27'01"E
8	709.74'	N 83°11'30"W	21	368.87'	S 63°16'54"E
9	610.87'	N 86°07'09"W	22	165.00'	S 0°09'41"W
10	30.00'	N 0°04'45"W			
11	233.70'	N 85°29'27"W			
12	961.42'	N 13°56'35"E			
13	83.66'	N 89°56'04"W			

Field Book No. A-3303, Date 6-6-75

COURSES 7 THRU 22
BY CORPS OF ENGINEERS
NOV. 1967 BOOK A-2739

LEGEND

△ MONUMENT
□ ORIGINAL CORNER
○ IRON PIN

CERTIFICATE OF SURVEY

I HEREBY CERTIFY THAT THE ABOVE PLAT IS A TRUE AND CORRECT REPRESENTATION OF THE SURVEY MADE IN SECTION 16, T 15 N, R 19 E, MUSKOGEE COUNTY, OKLAHOMA

Dave R. Sutton
REGISTERED LAND SURVEYOR

K. N. COX & ASSOCIATES - ENGINEERS

Under the Supervision of

U.S. ARMY ENGINEER DISTRICT, TULSA
CORPS OF ENGINEERS

SHEET 1 of 2

PARTIAL BOUNDARY SURVEYS
WEBBERS FALLS LOCK & DAM NO. 16
ARKANSAS RIVER, OKLAHOMA

Performed Under Contract Number DACW 56-75-C-0064

SEC. 16 T 15 N R 19 E COUNTY MUSKOGEE

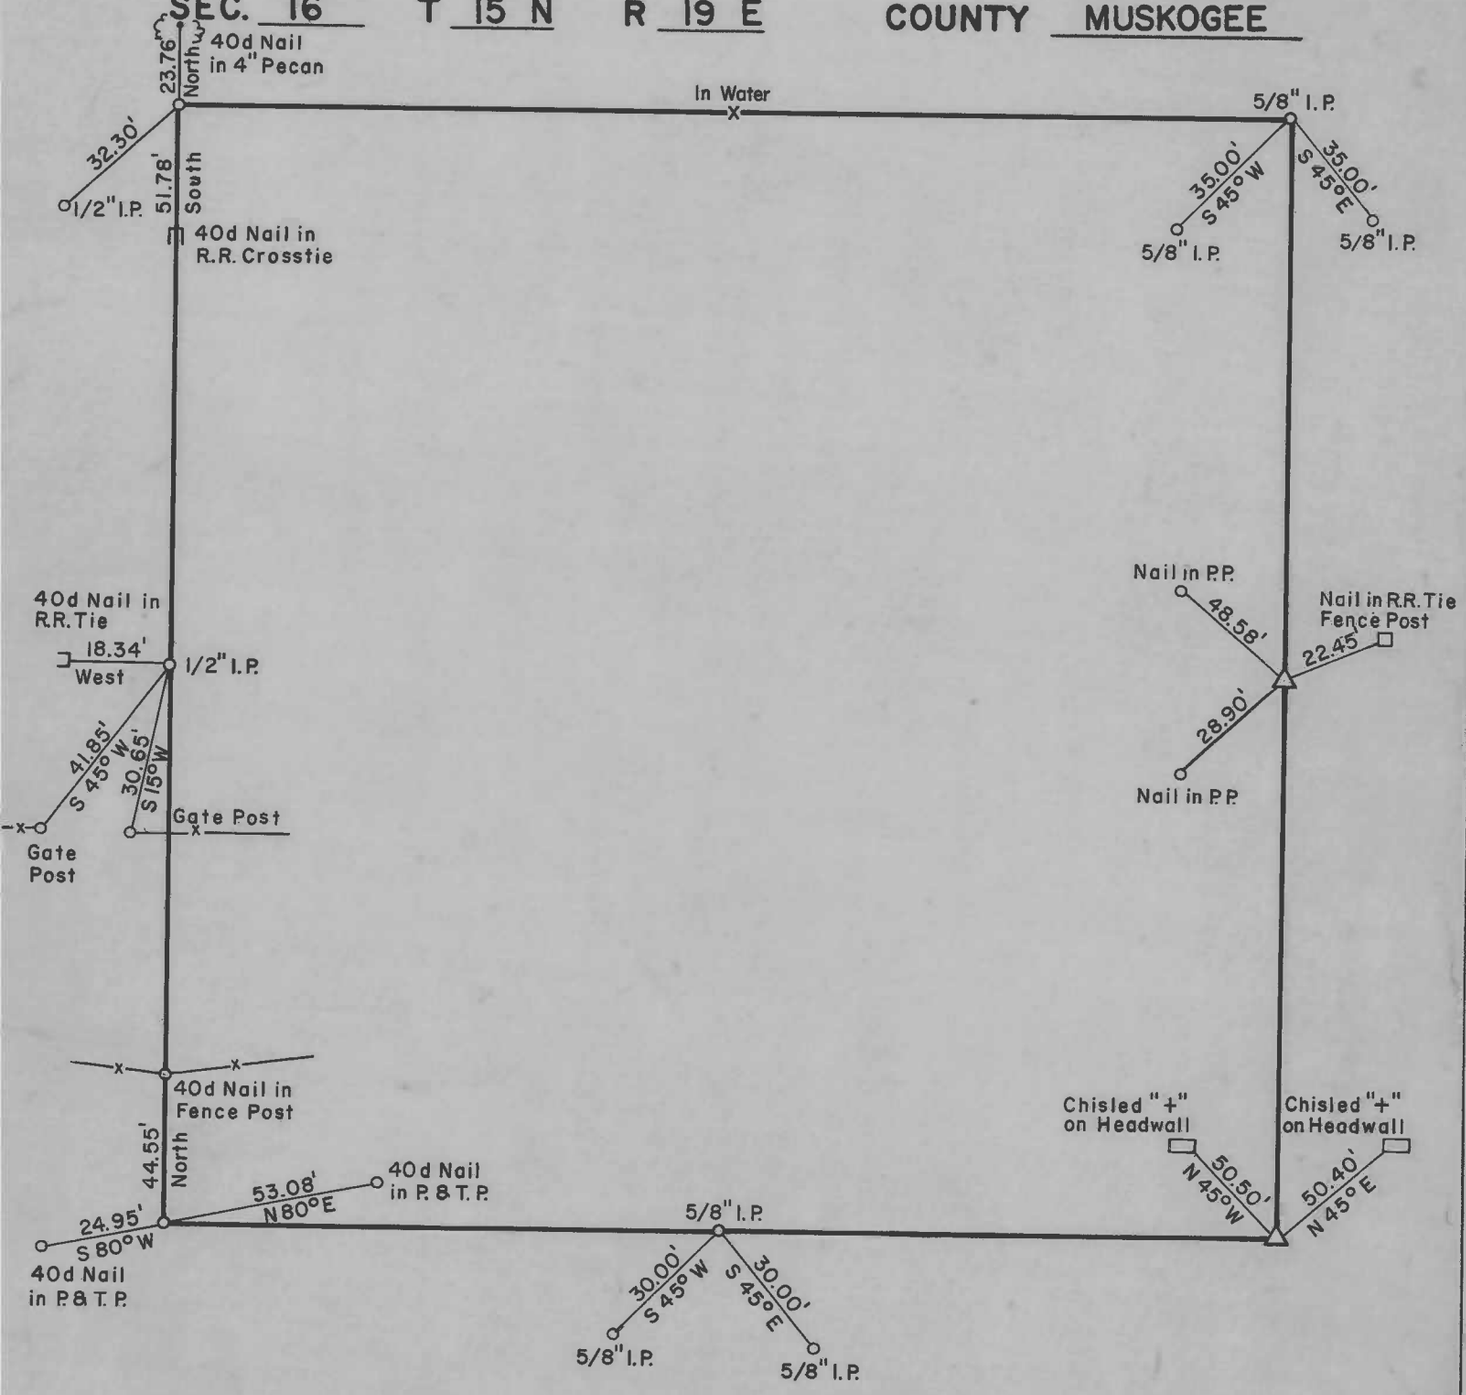

Field Book No. A-3303, Date 7-17-75

K. N. COX & ASSOCIATES - ENGINEERS

Under the Supervision of

U.S. ARMY ENGINEER DISTRICT, TULSA
CORPS OF ENGINEERS

SHEET 2 of 2

LEGEND

- △ MONUMENT
- □ ORIGINAL CORNER
- ○ IRON PIN