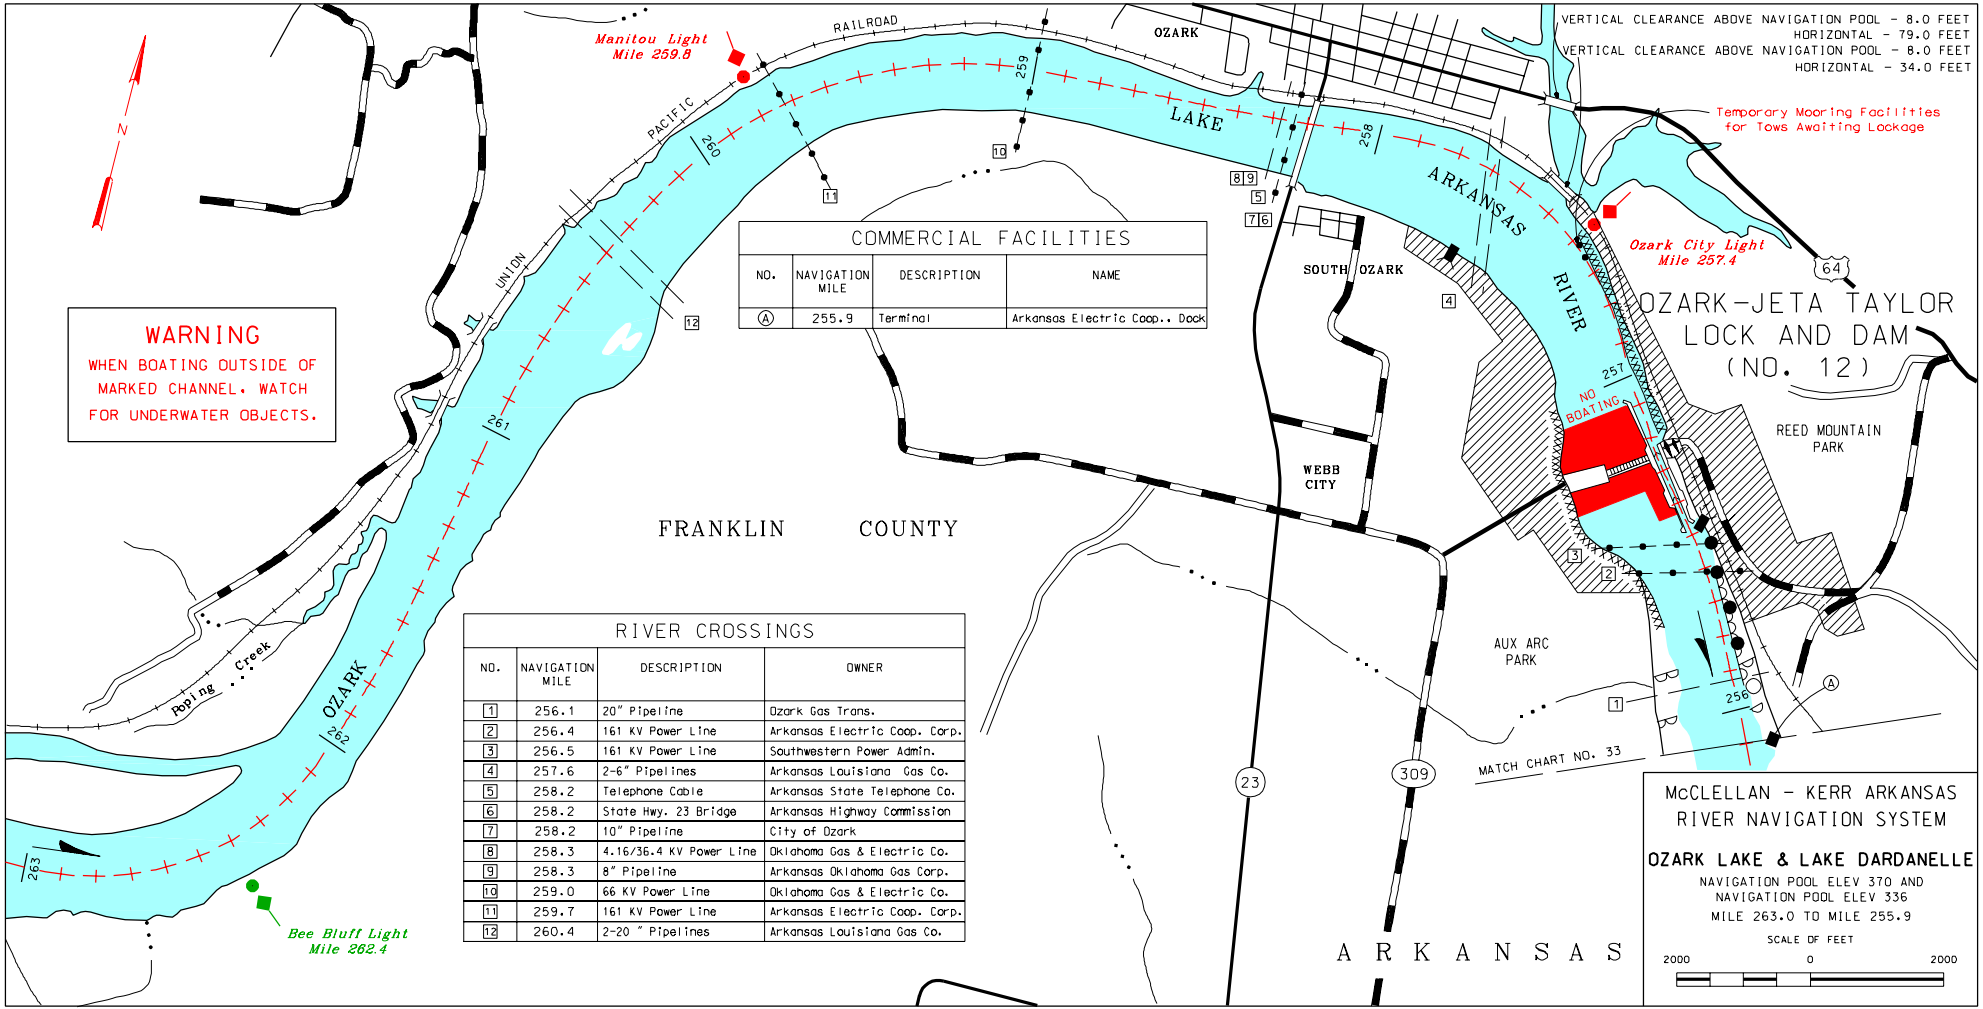


## COMMERCIAL FACILITIES

| NO. | NAVIGATION MILE | DESCRIPTION | NAME |
|---|---|---|---|
| Ⓐ | 255.9 | Terminal | Arkansas Electric Coop.. Dock |

## RIVER CROSSINGS

| NO. | NAVIGATION MILE | DESCRIPTION | OWNER |
|---|---|---|---|
| 1 | 256.1 | 20" Pipeline | Ozark Gas Trans. |
| 2 | 256.4 | 161 KV Power Line | Arkansas Electric Coop. Corp. |
| 3 | 256.5 | 161 KV Power Line | Southwestern Power Admin. |
| 4 | 257.6 | 2-6" Pipelines | Arkansas Louisiana Gas Co. |
| 5 | 258.2 | Telephone Cable | Arkansas State Telephone Co. |
| 6 | 258.2 | State Hwy. 23 Bridge | Arkansas Highway Commission |
| 7 | 258.2 | 10" Pipeline | City of Ozark |
| 8 | 258.3 | 4.16/36.4 KV Power Line | Oklahoma Gas & Electric Co. |
| 9 | 258.3 | 8" Pipeline | Arkansas Oklahoma Gas Corp. |
| 10 | 259.0 | 66 KV Power Line | Oklahoma Gas & Electric Co. |
| 11 | 259.7 | 161 KV Power Line | Arkansas Electric Coop. Corp. |
| 12 | 260.4 | 2-20 " Pipelines | Arkansas Louisiana Gas Co. |