RIVER CROSSINGS

NO.	NAVIGATION MILE	DESCRIPTION	OWNER
1	203.5	State Hwy. 7 Bridge	Arkansas Highway Commission
2	203.5	13 KV Power Line	Arkansas Power and Light Co.
3	203.5	Telephone Cable	Western Arkansas Telephone Co.
4	203.5	Telephone Cable	Southwestern Bell Telephone Co.
5	203.5	6" Pipeline	Arkansas Louisiana Gas Co.
6	204.5	115/161 KV Power Line	Arkansas Power and Light Co.
7	205.8	2 - 161 KV Power Lines	Arkansas Power and Light Co.
8	205.9	154 KV Power Line	Southwestern Power Administration

COMMERCIAL FACILITIES
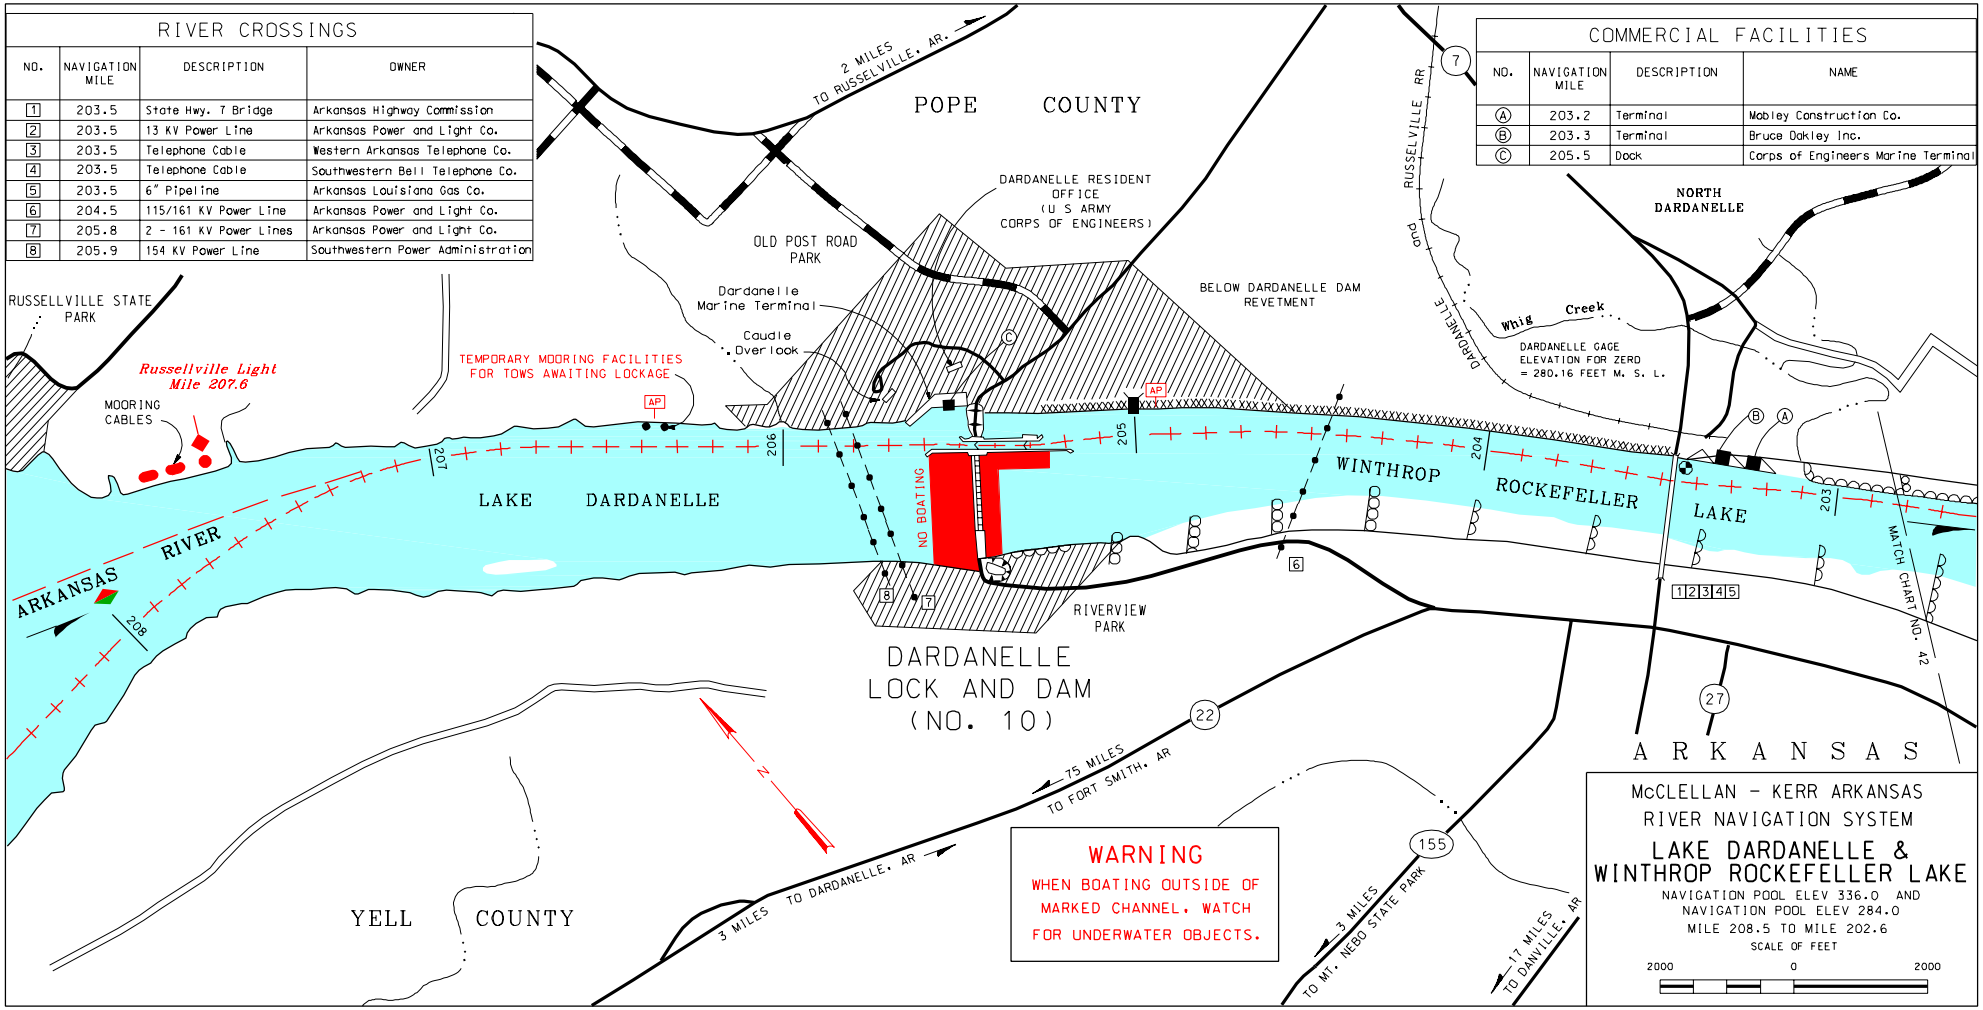
NO.	NAVIGATION MILE	DESCRIPTION	NAME
A	203.2	Terminal	Mobley Construction Co.
B	203.3	Terminal	Bruce Oakley Inc.
C	205.5	Dock	Corps of Engineers Marine Terminal