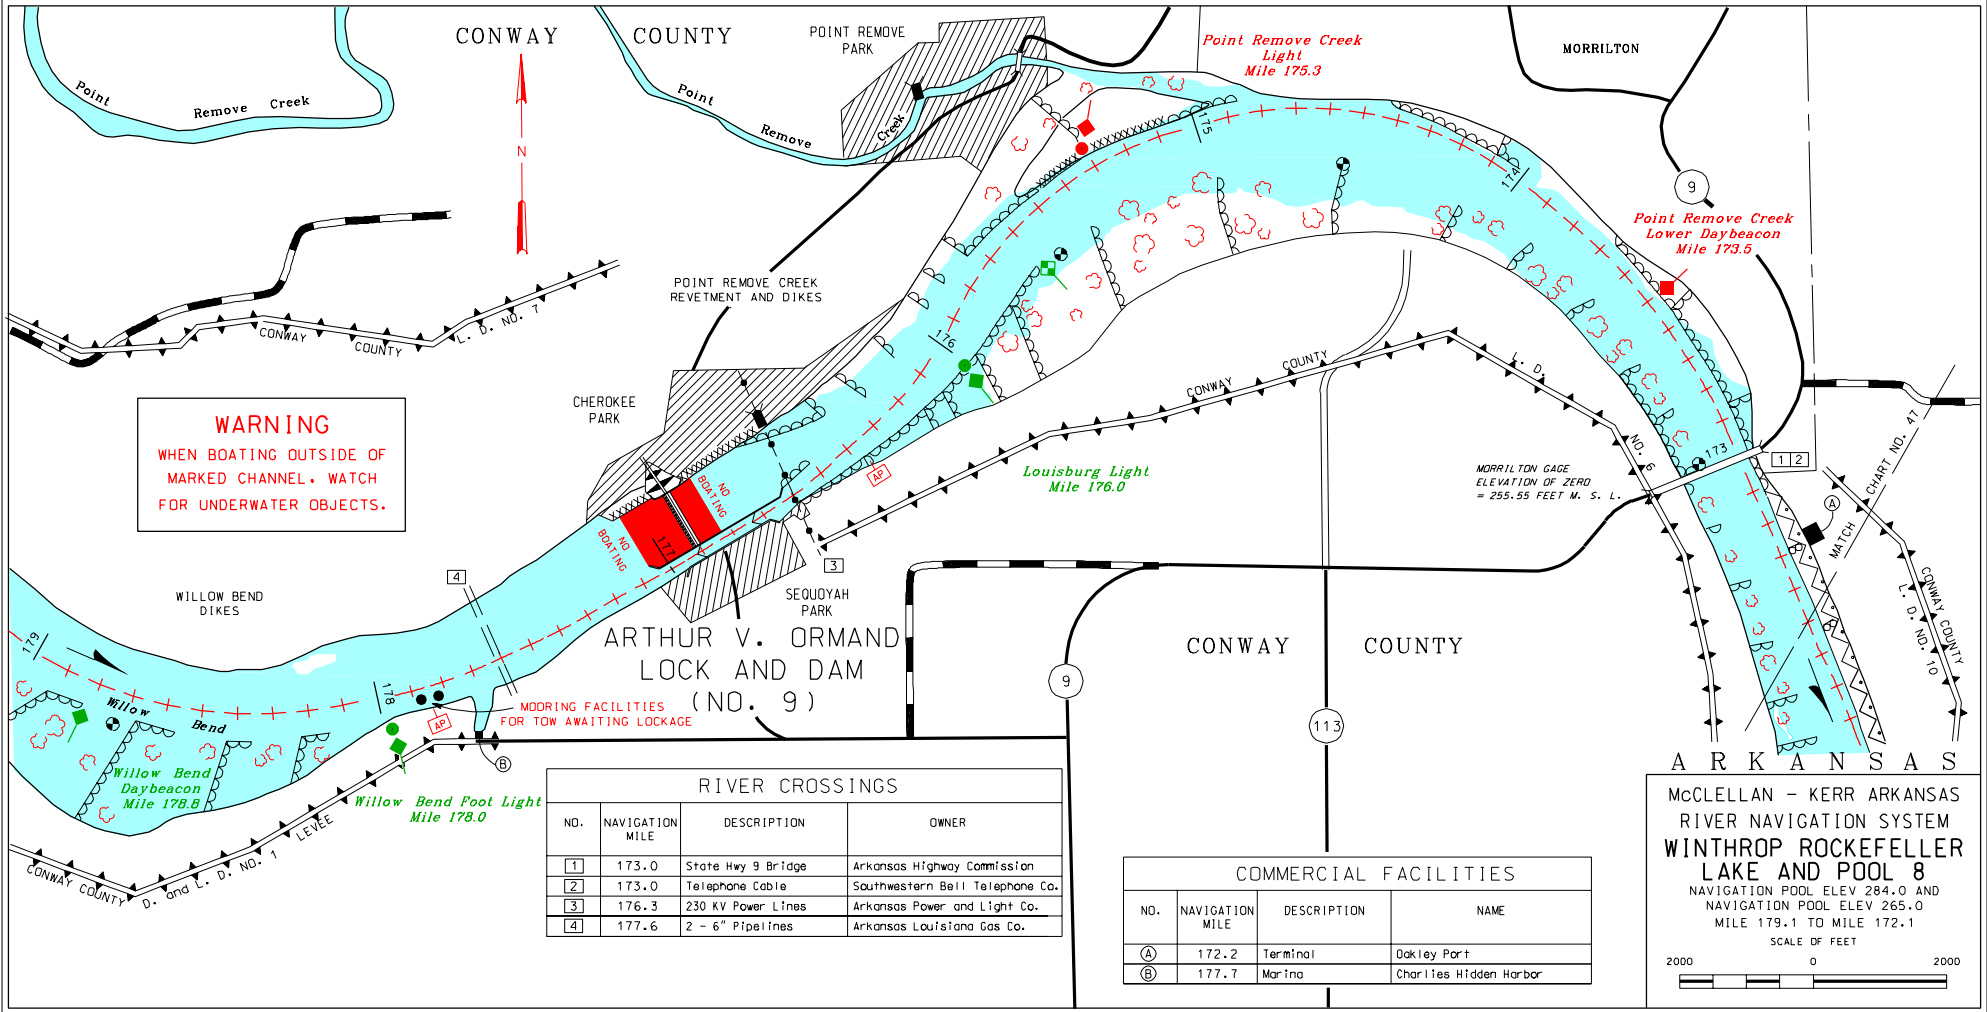

RIVER CROSSINGS

NO.	NAVIGATION MILE	DESCRIPTION	OWNER
1	173.0	State Hwy 9 Bridge	Arkansas Highway Commission
2	173.0	Telephone Cable	Southwestern Bell Telephone Co.
3	176.3	230 KV Power Lines	Arkansas Power and Light Co.
4	177.6	2 - 6" Pipelines	Arkansas Louisiana Gas Co.

COMMERCIAL FACILITIES

NO.	NAVIGATION MILE	DESCRIPTION	NAME
A	172.2	Terminal	Oakley Port
B	177.7	Marina	Charlies Hidden Harbor

McCLELLAN - KERR ARKANSAS RIVER NAVIGATION SYSTEM

WINTHROP ROCKEFELLER LAKE AND POOL 8

NAVIGATION POOL ELEV 284.0 AND NAVIGATION POOL ELEV 265.0
MILE 179.1 TO MILE 172.1

SCALE OF FEET

2000 0 2000