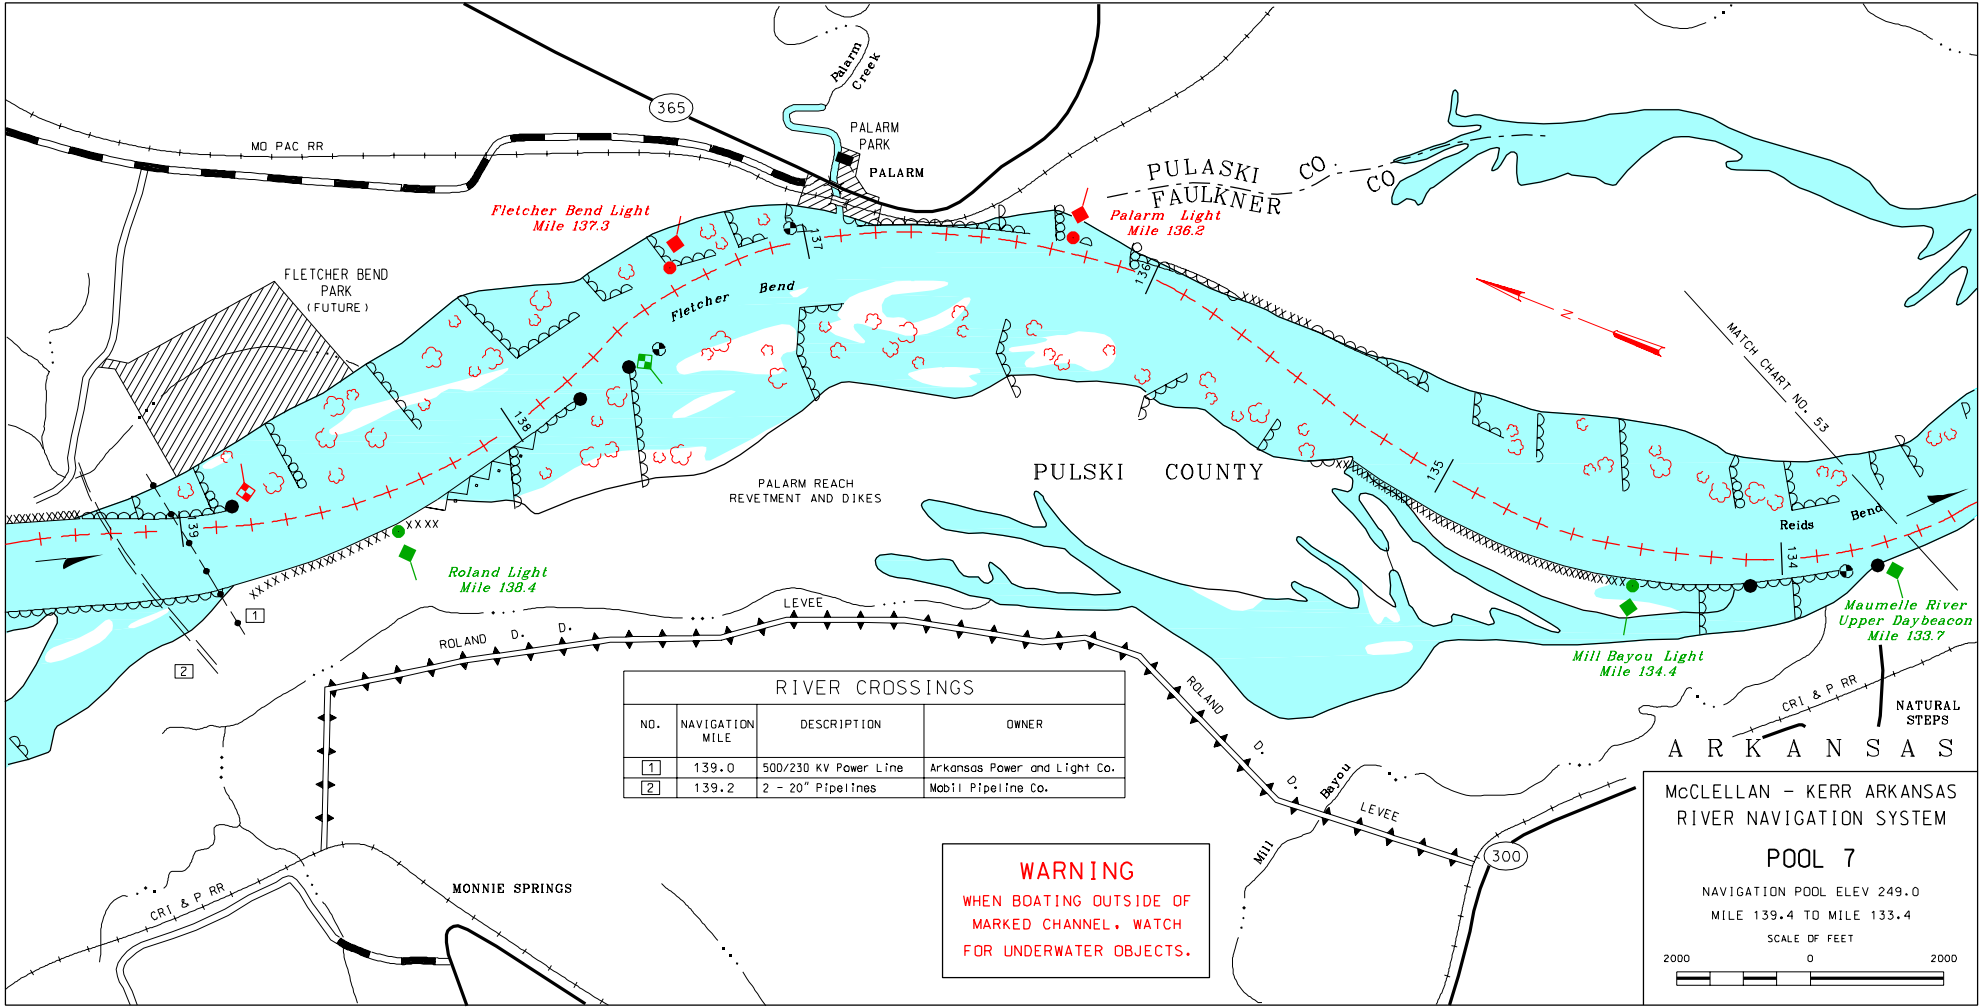

RIVER CROSSINGS

NO.	NAVIGATION MILE	DESCRIPTION	OWNER
1	139.0	500/230 KV Power Line	Arkansas Power and Light Co.
2	139.2	2 - 20" Pipelines	Mobil Pipeline Co.

WARNING

WHEN BOATING OUTSIDE OF MARKED CHANNEL, WATCH FOR UNDERWATER OBJECTS.

McCLELLAN - KERR ARKANSAS RIVER NAVIGATION SYSTEM

POOL 7

NAVIGATION POOL ELEV 249.0

MILE 139.4 TO MILE 133.4

SCALE OF FEET

2000 0 2000