

SAN FRANCISCO WATERFRONT COASTAL FLOOD STUDY, CALIFORNIA

SUB-APPENDIX B.5 RECOMMENDED PLAN - PLAN VIEW AND SECTIONS

JULY 2026

USACE TULSA DISTRICT | THE PORT OF SAN FRANCISCO



**US Army Corps
of Engineers**




NOTE: SCOPE OF FLOODPROOFING IN REACH 1
SHALL INCLUDE ACTIONS REQUIRED TO
PROTECT INFRASTRUCTURE SYSTEMS FROM
PHYSICAL DAMAGE AND MINIMIZE DOWNTIME

MEASURE

- SEAWALL
- T - WALL
- CURB EXTENSION
- SHEETPILE WALL
- LEVEE
- NO ACTION
- CLOSURE STRUCTURE


MEASURE FOOTPRINT

- BAY FILL
- REBUILT WHARF
- ROADWAY IMPACT
- LEVEE - PAVED
- LEVEE - PLANTED
- EWN
- BLDG - MOVE / ELEVATE
- GROUND IMPROVEMENT
- BLDG - DEMO
- BLDG - FLOODPROOF (INITIAL)
- BLDG - FLOODPROOF (FUTURE)

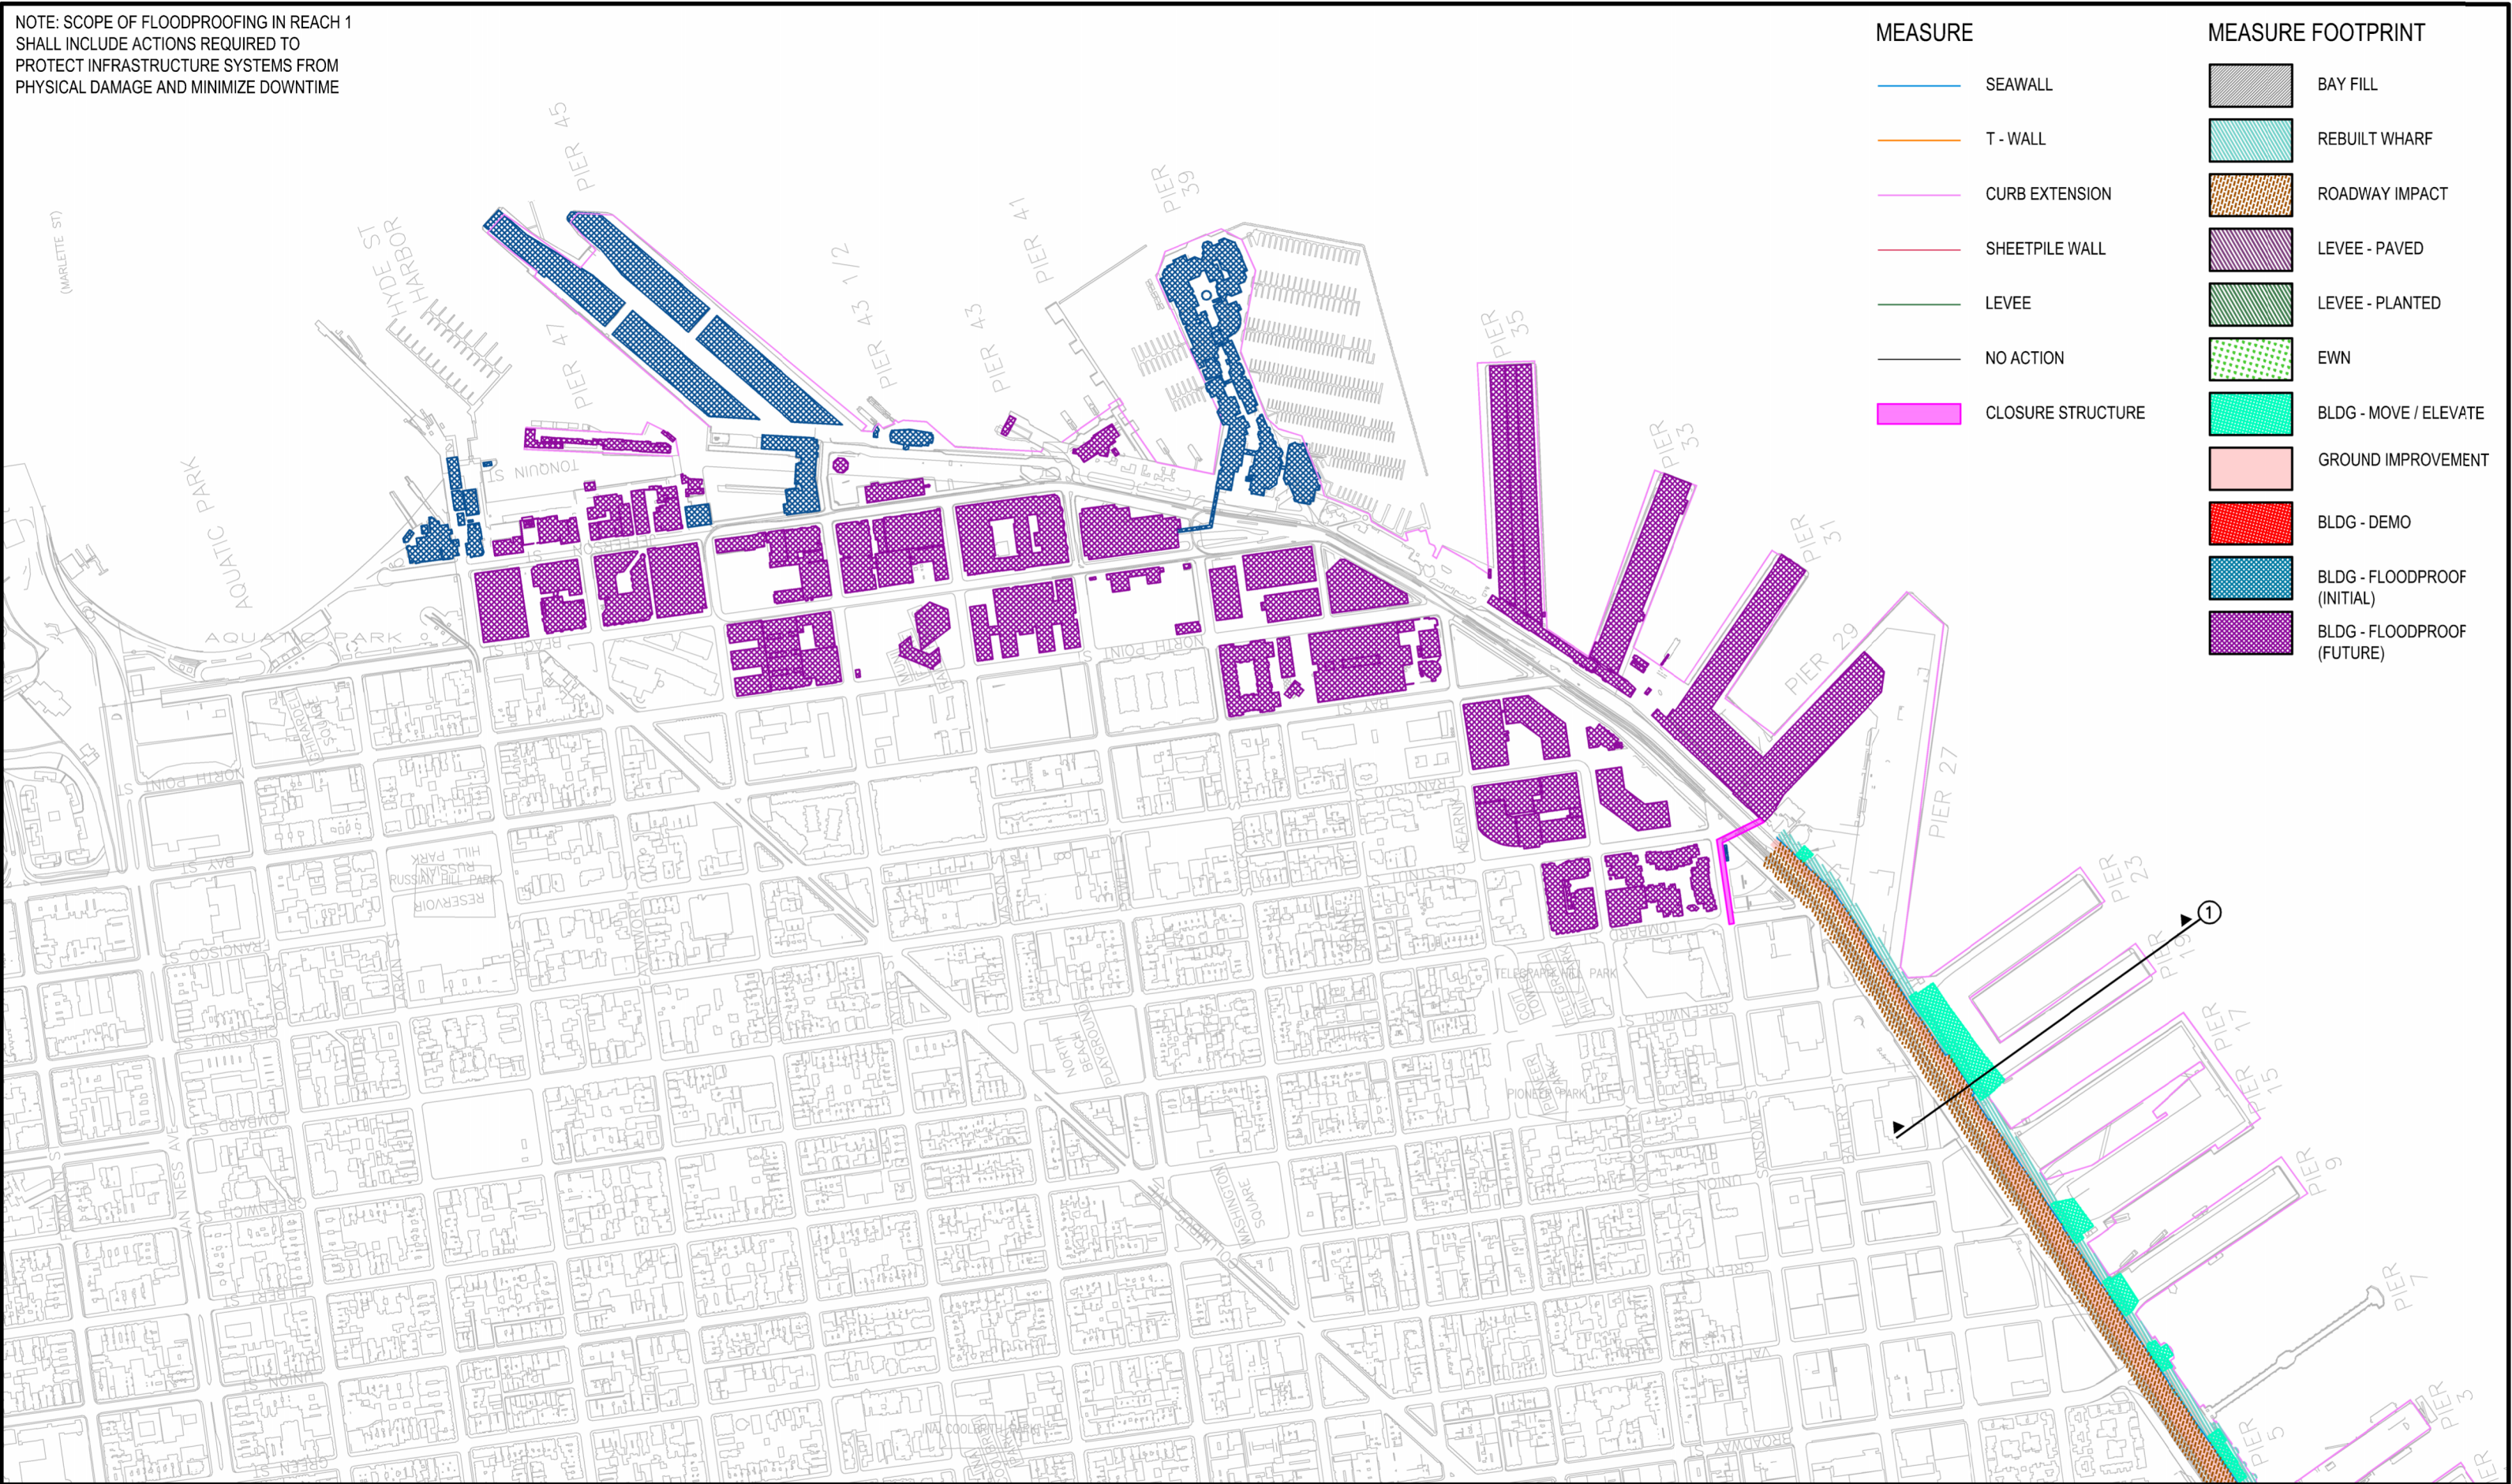


RECOMMENDED PLAN - 1ST ACTION
FISHERMAN'S WHARF

1" = 600'

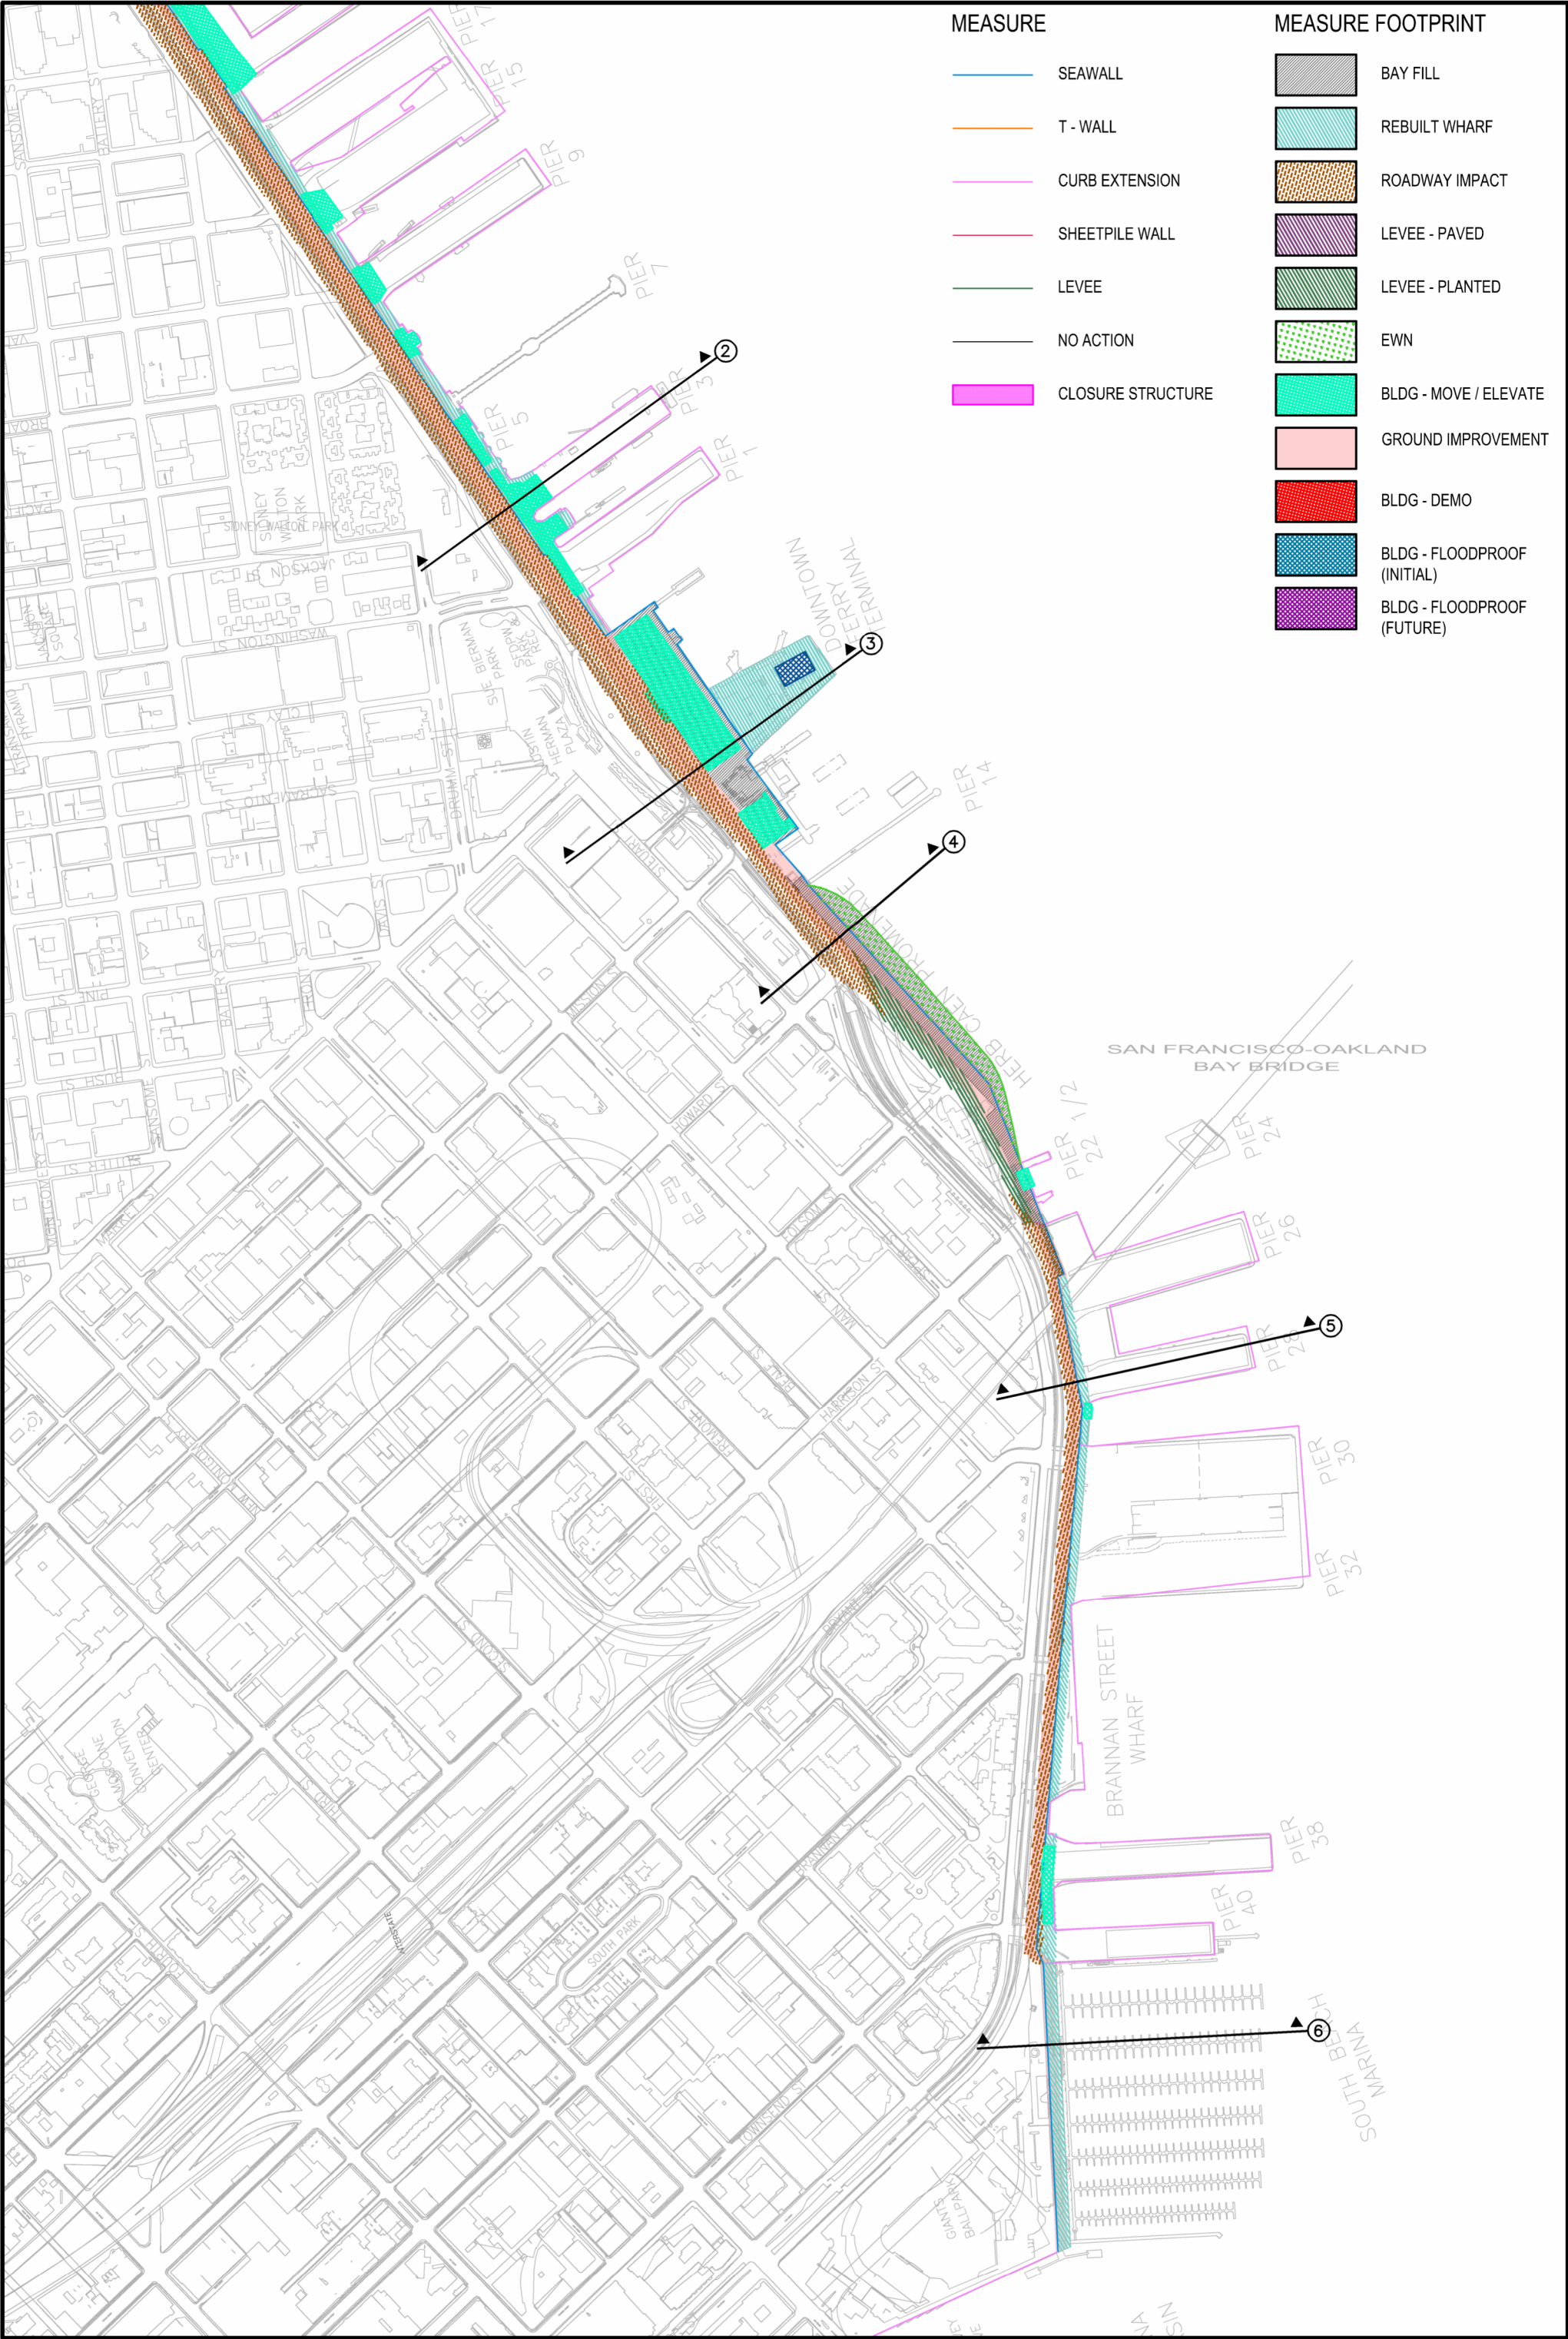


RECOMMENDED PLAN - 1ST ACTION
FERRY BUILDING TO SOUTH BEACH

1" = 600'

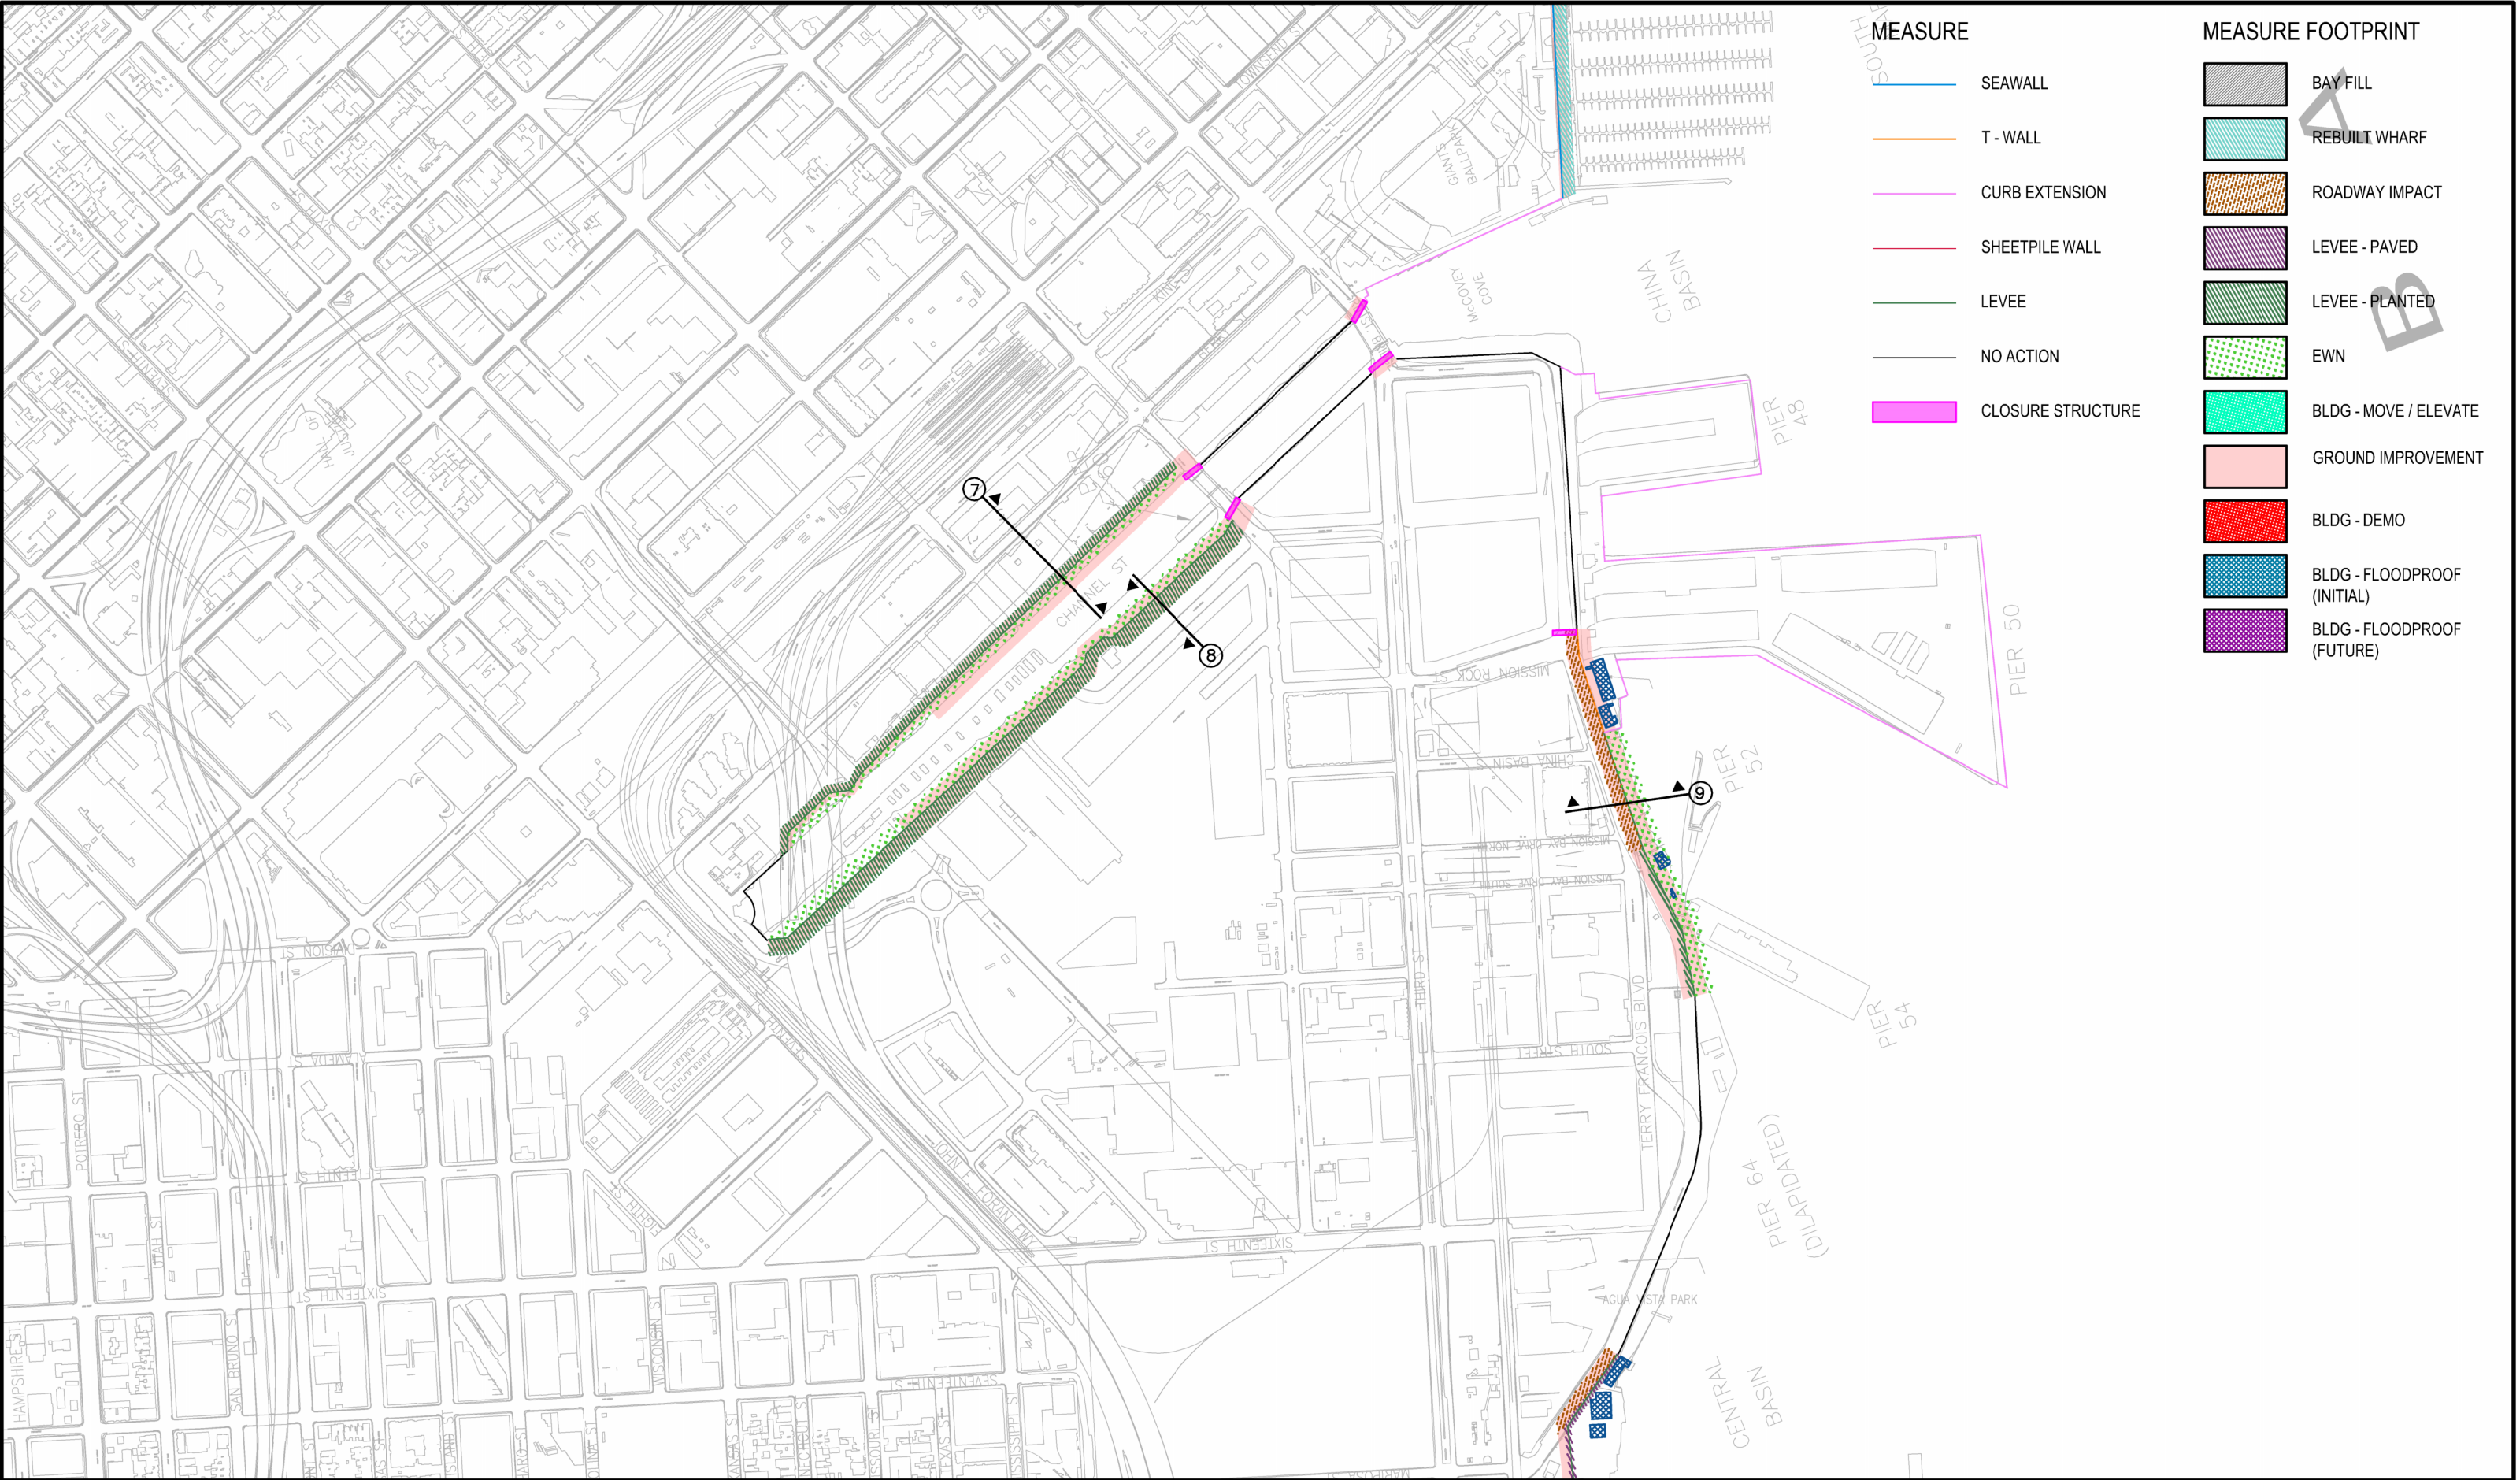


RECOMMENDED PLAN - 1ST ACTION
MISSION BAY & MISSION CREEK

1" = 600'

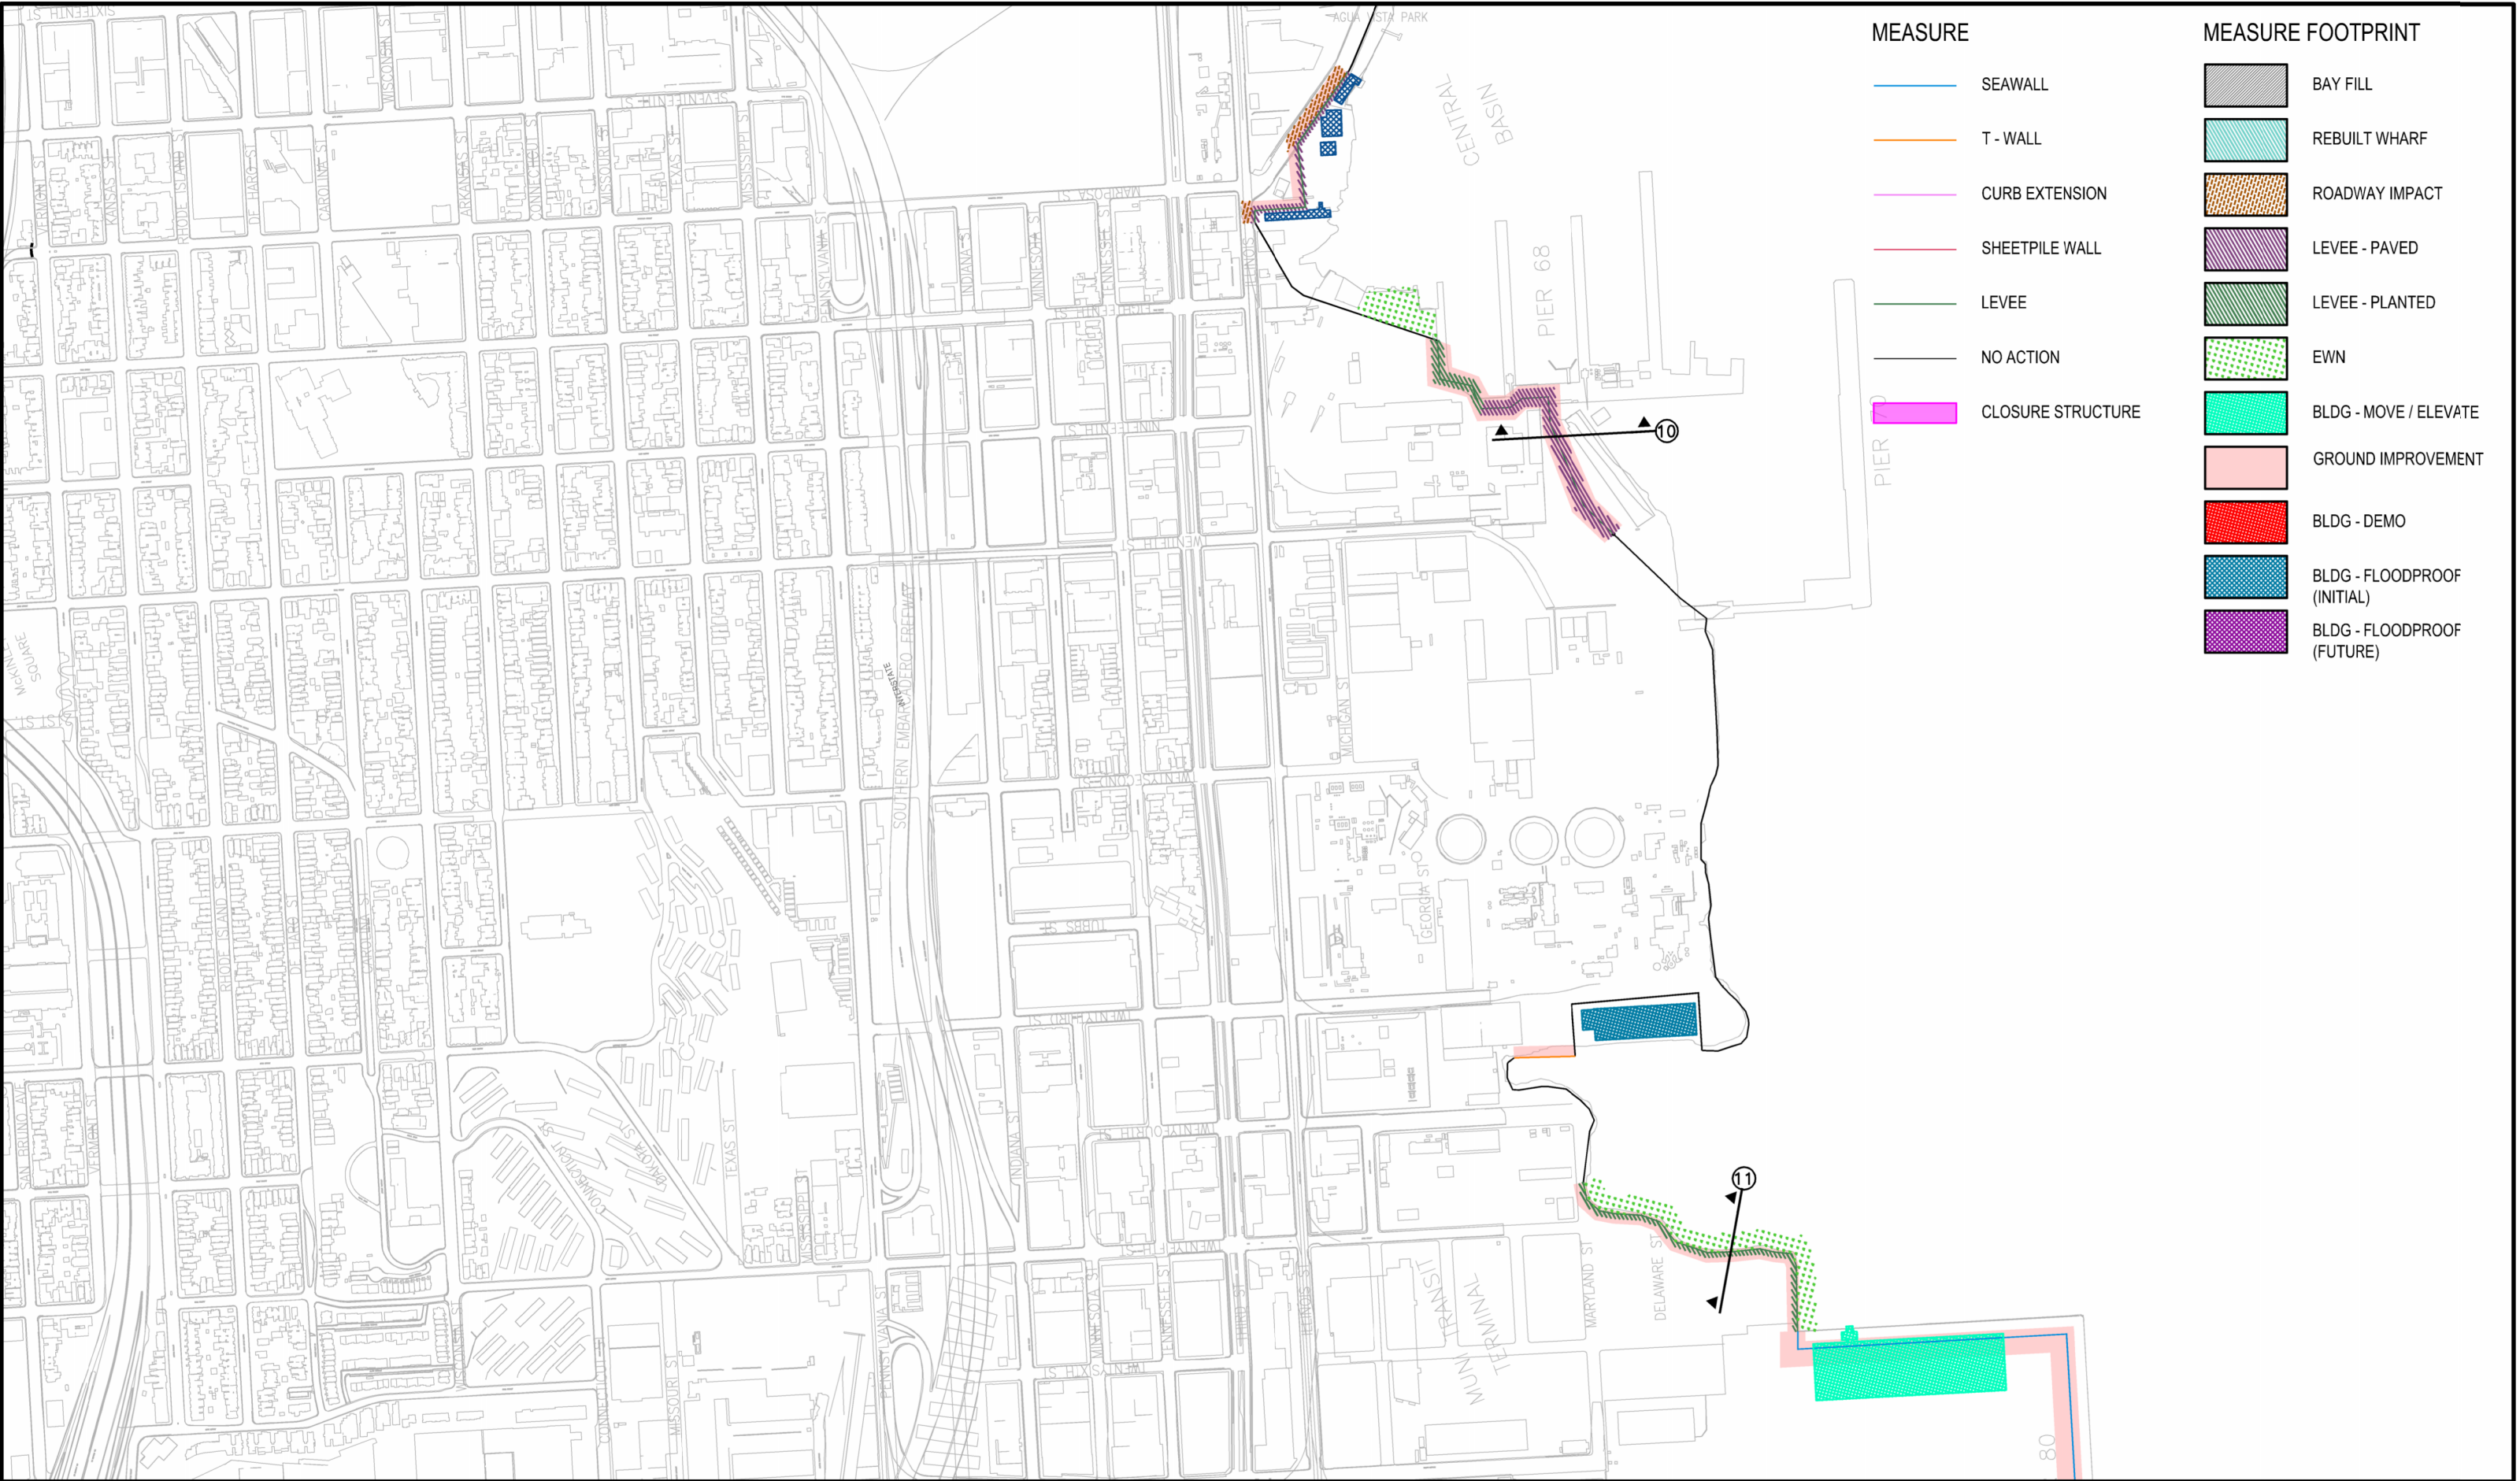

RECOMMENDED PLAN - 1ST ACTION
PIER 70 AND POTRERO POINT

1" = 600'

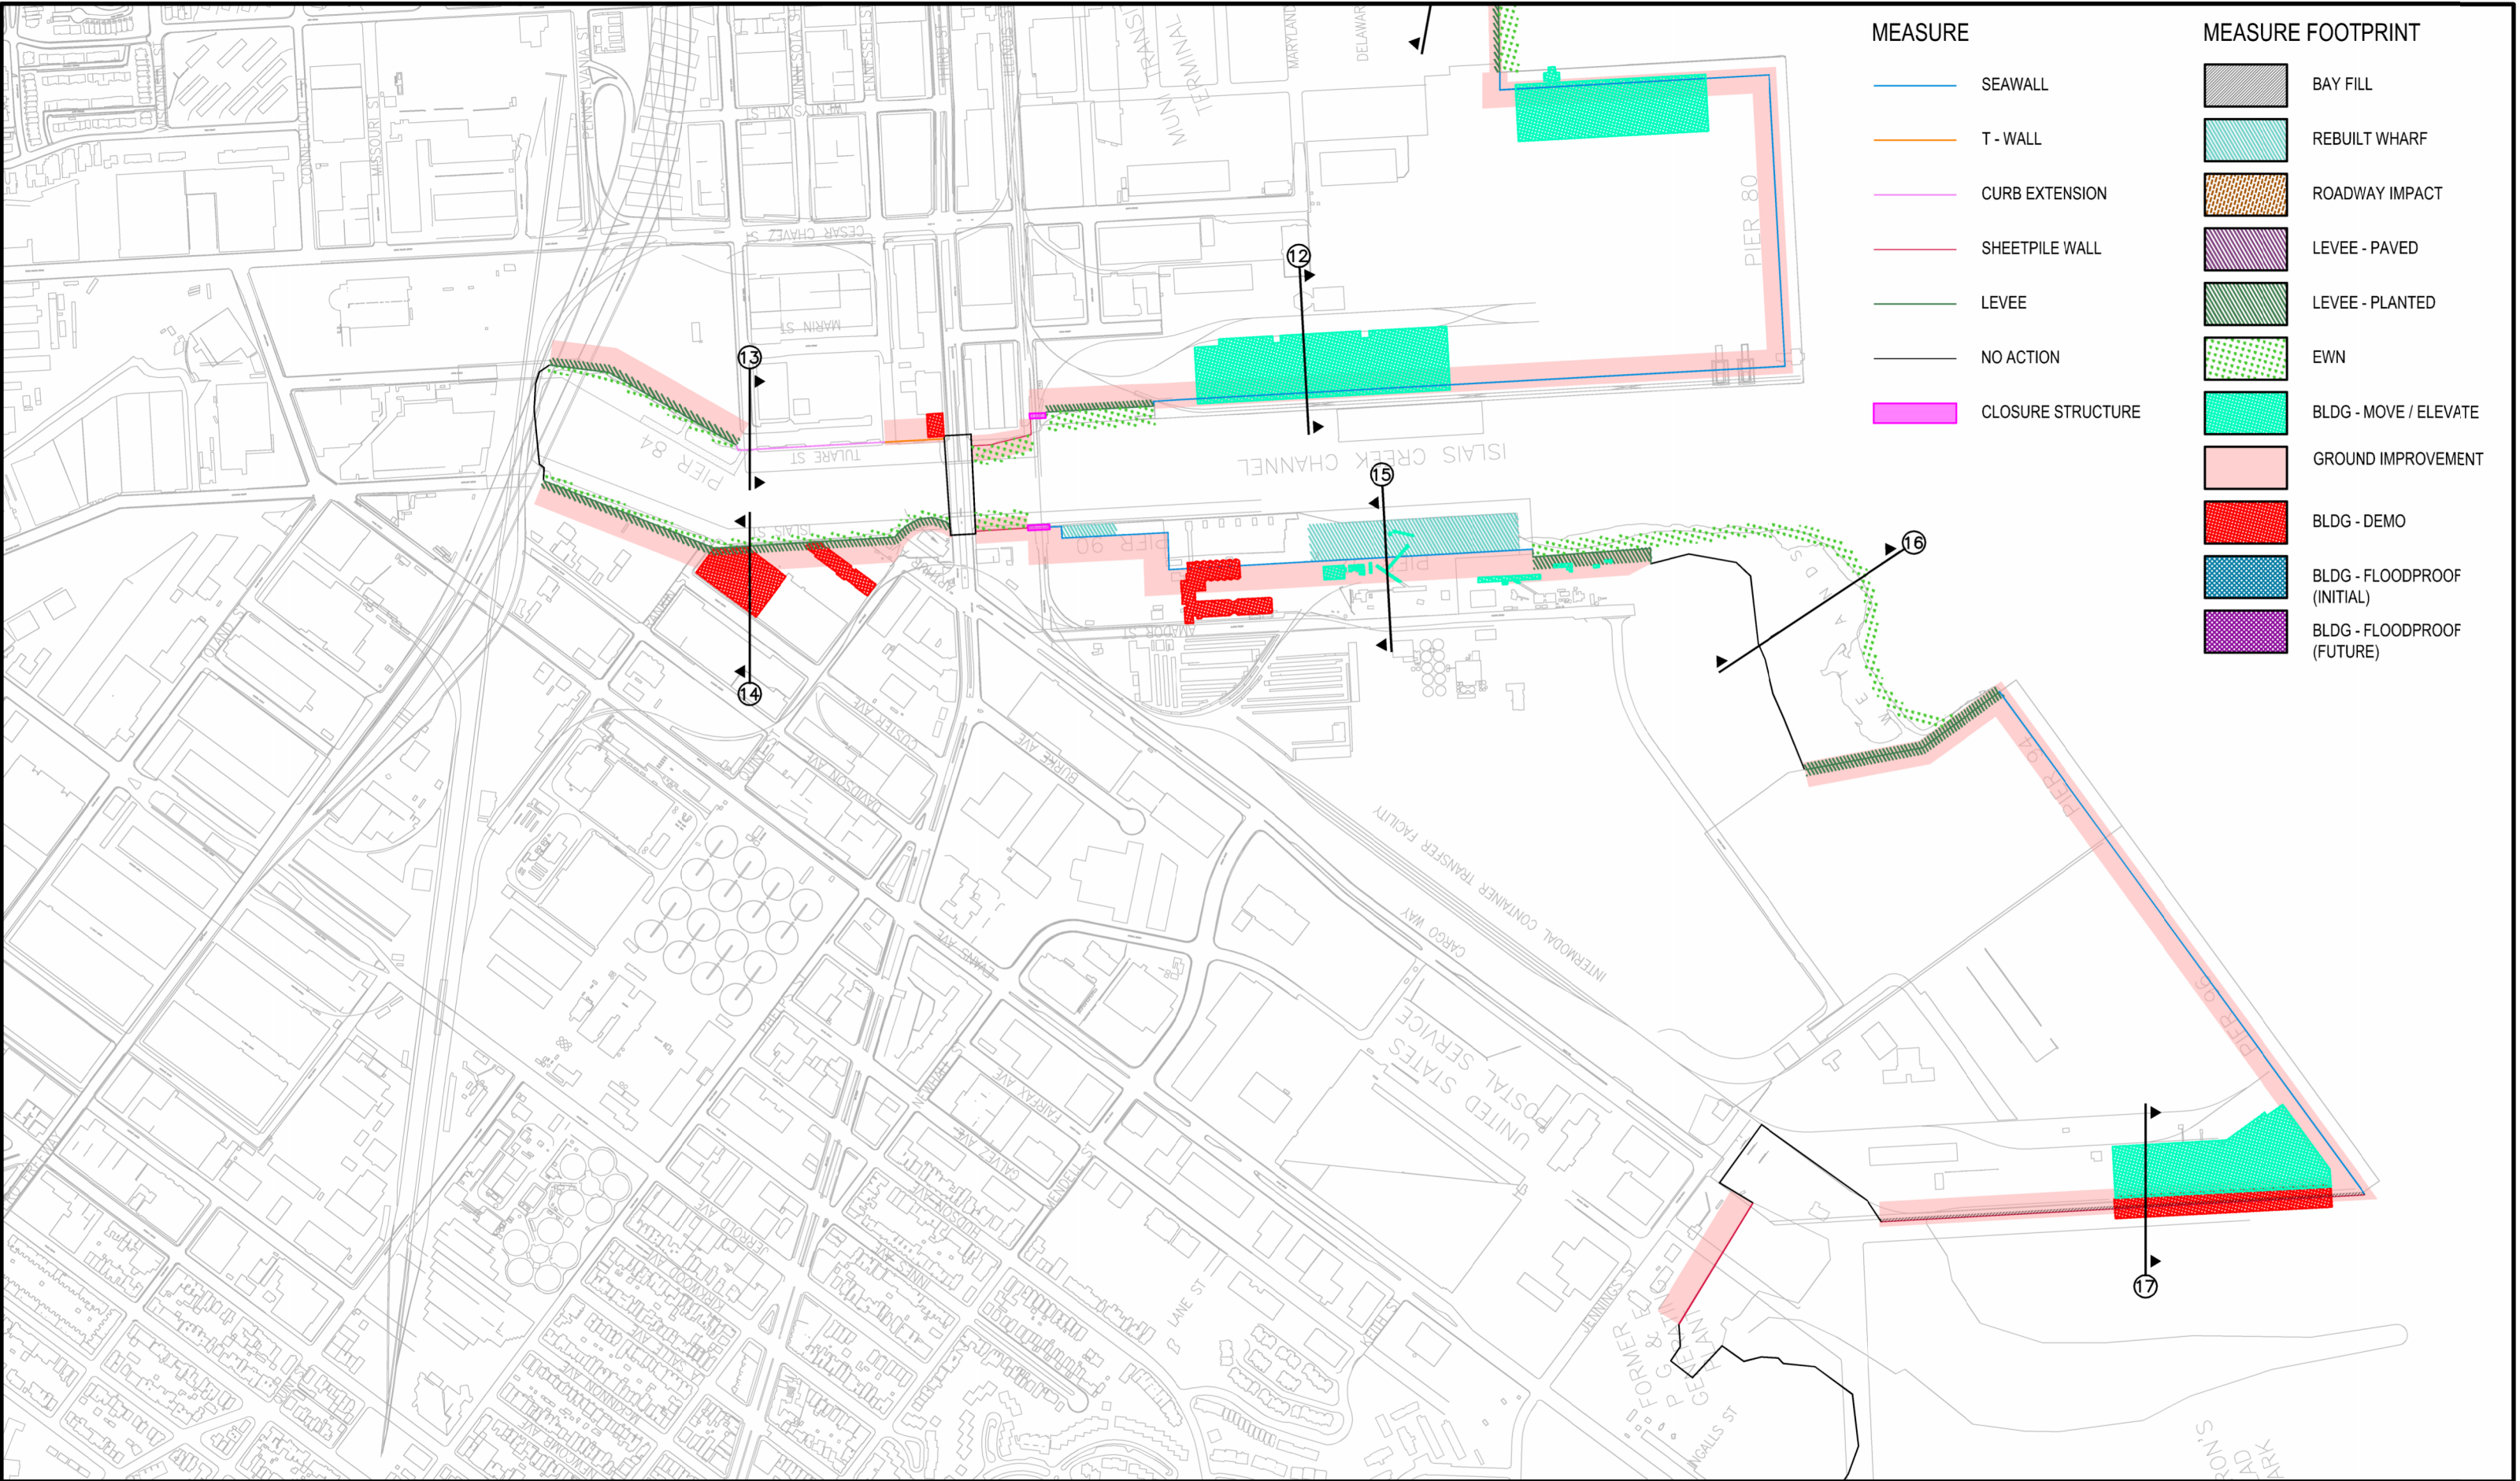

MEASURE

SEAWALL

T - WALL

CURB EXTENSION

SHEETPILE WALL

LEVEE

NO ACTION

CLOSURE STRUCTURE

MEASURE FOOTPRINT

BAY FILL

REBUILT WHARF

ROADWAY IMPACT

LEVEE - PAVED

LEVEE - PLANTED

EWN


BLDG - MOVE / ELEVATE

GROUND IMPROVEMENT


BLDG - DEMO

BLDG - FLOODPROOF (INITIAL)


BLDG - FLOODPROOF (FUTURE)

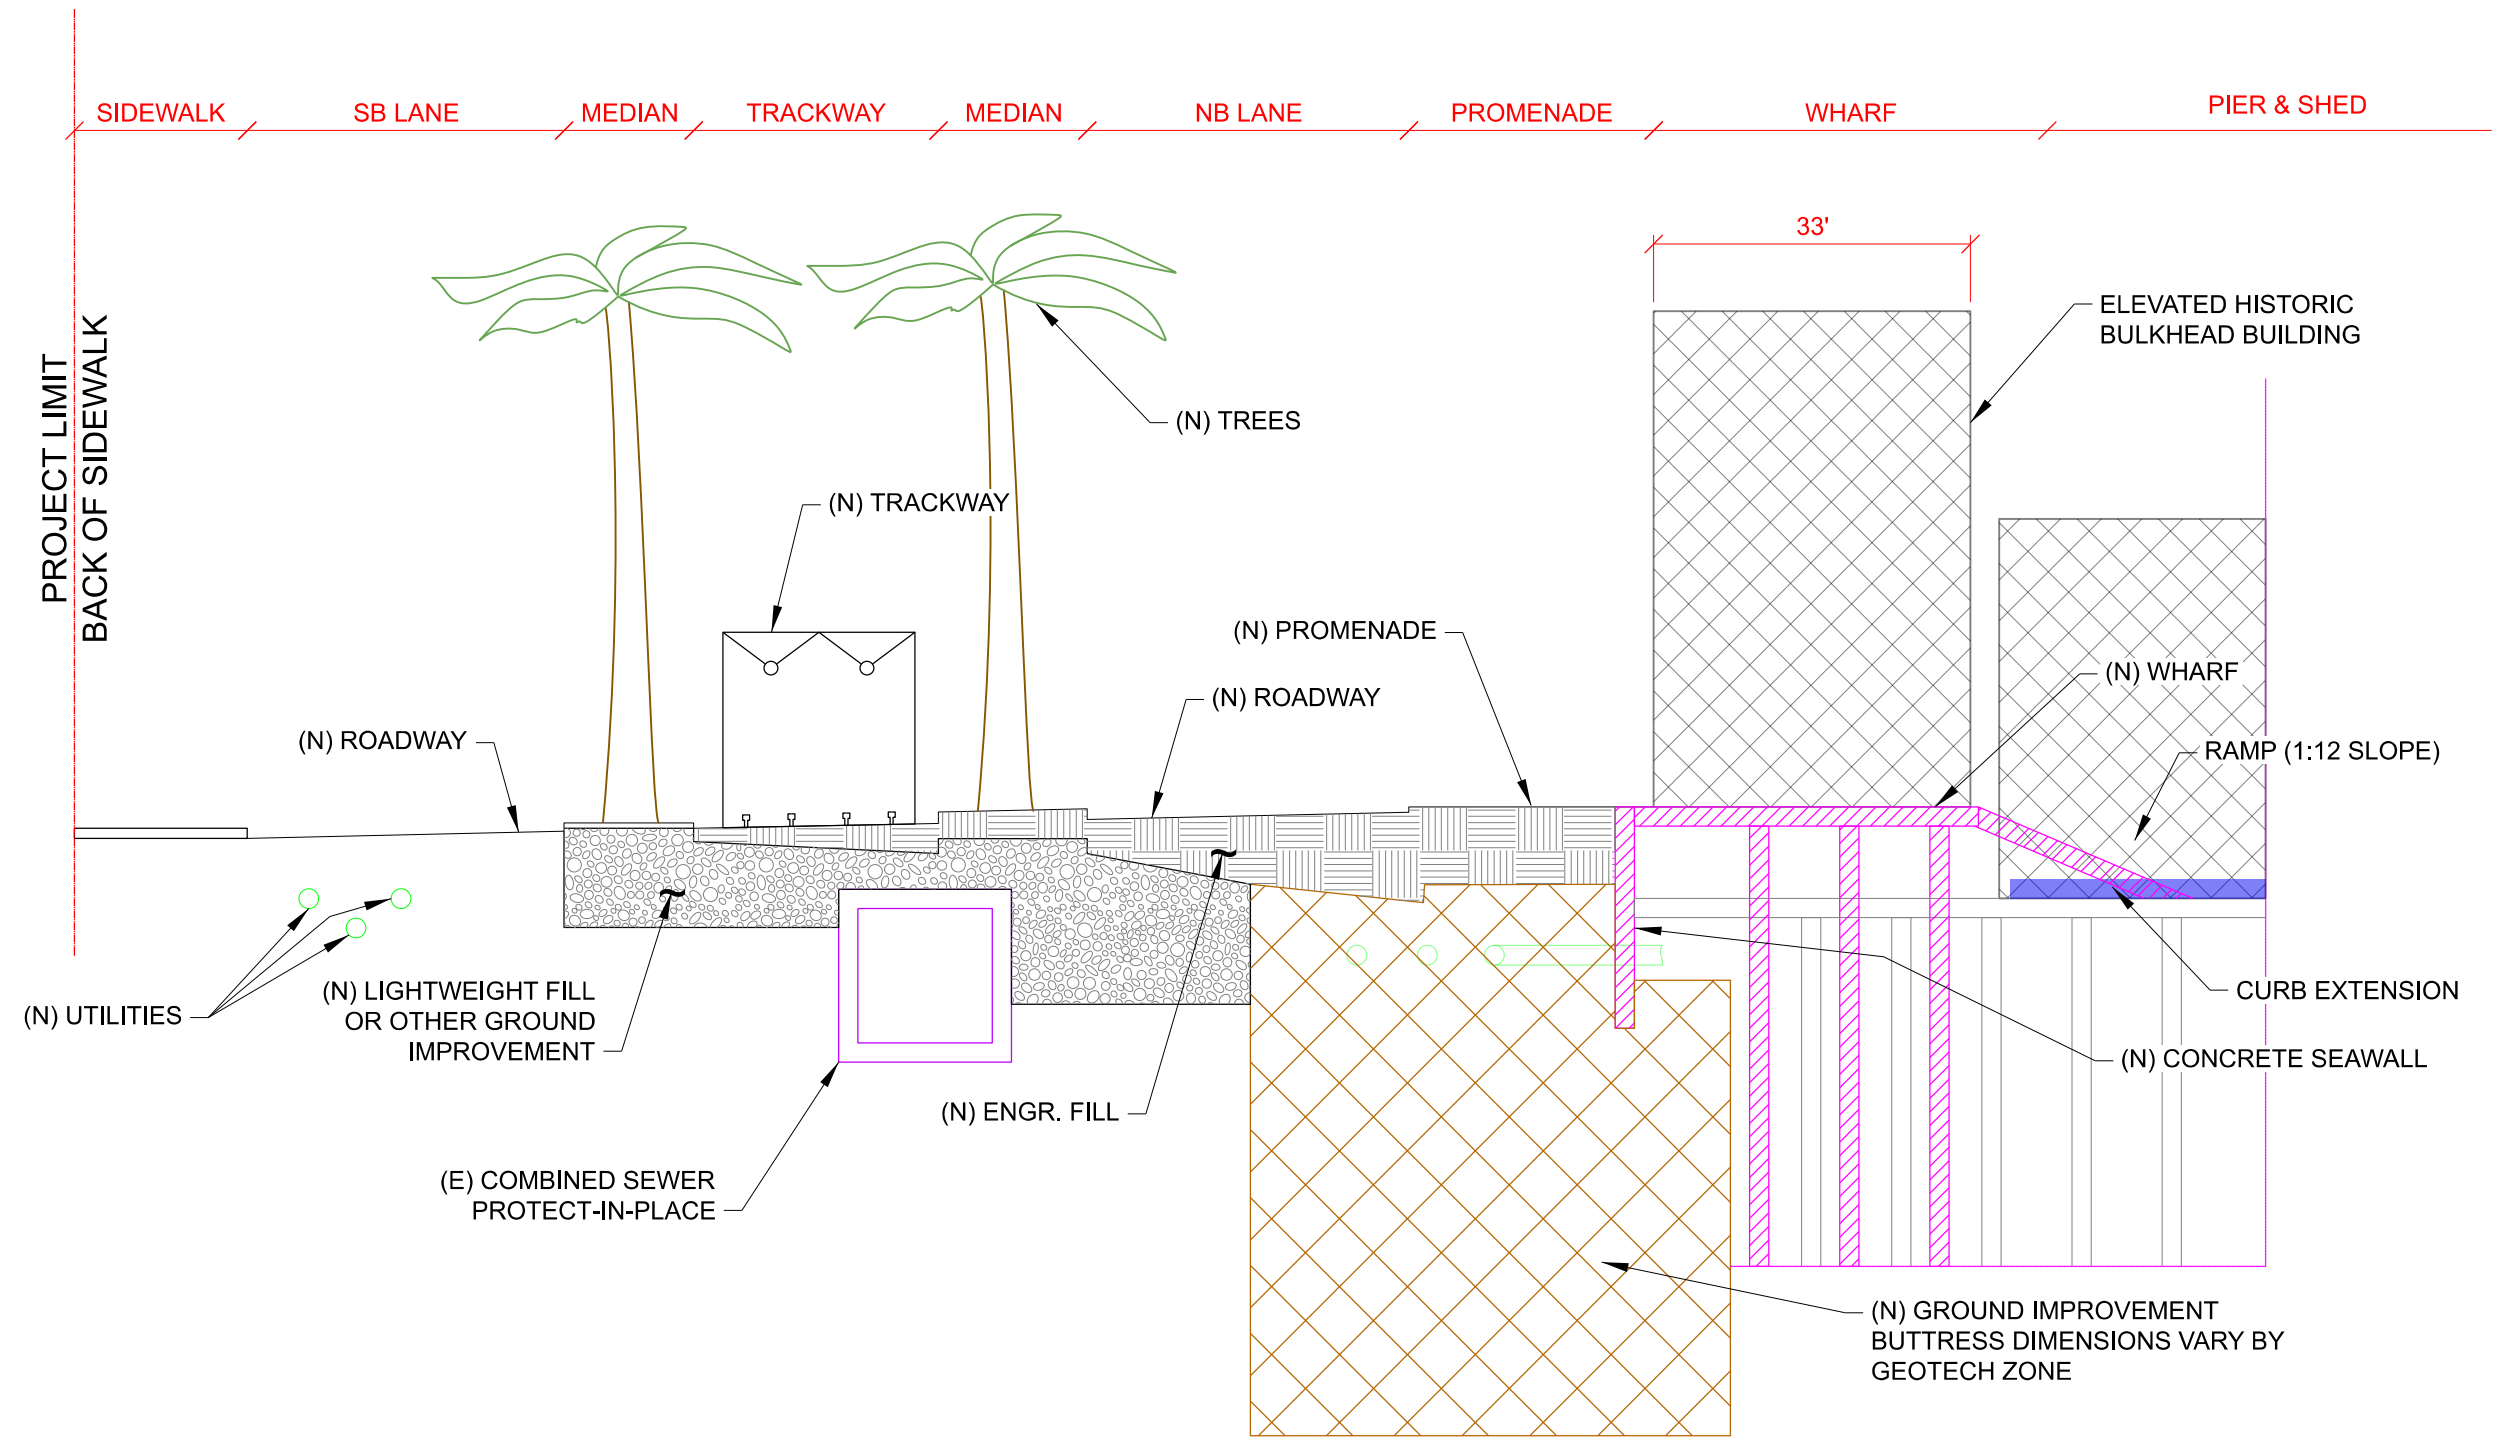


REACH 2 - SECTION 1 - PIER 19 - RECOMMENDED PLAN

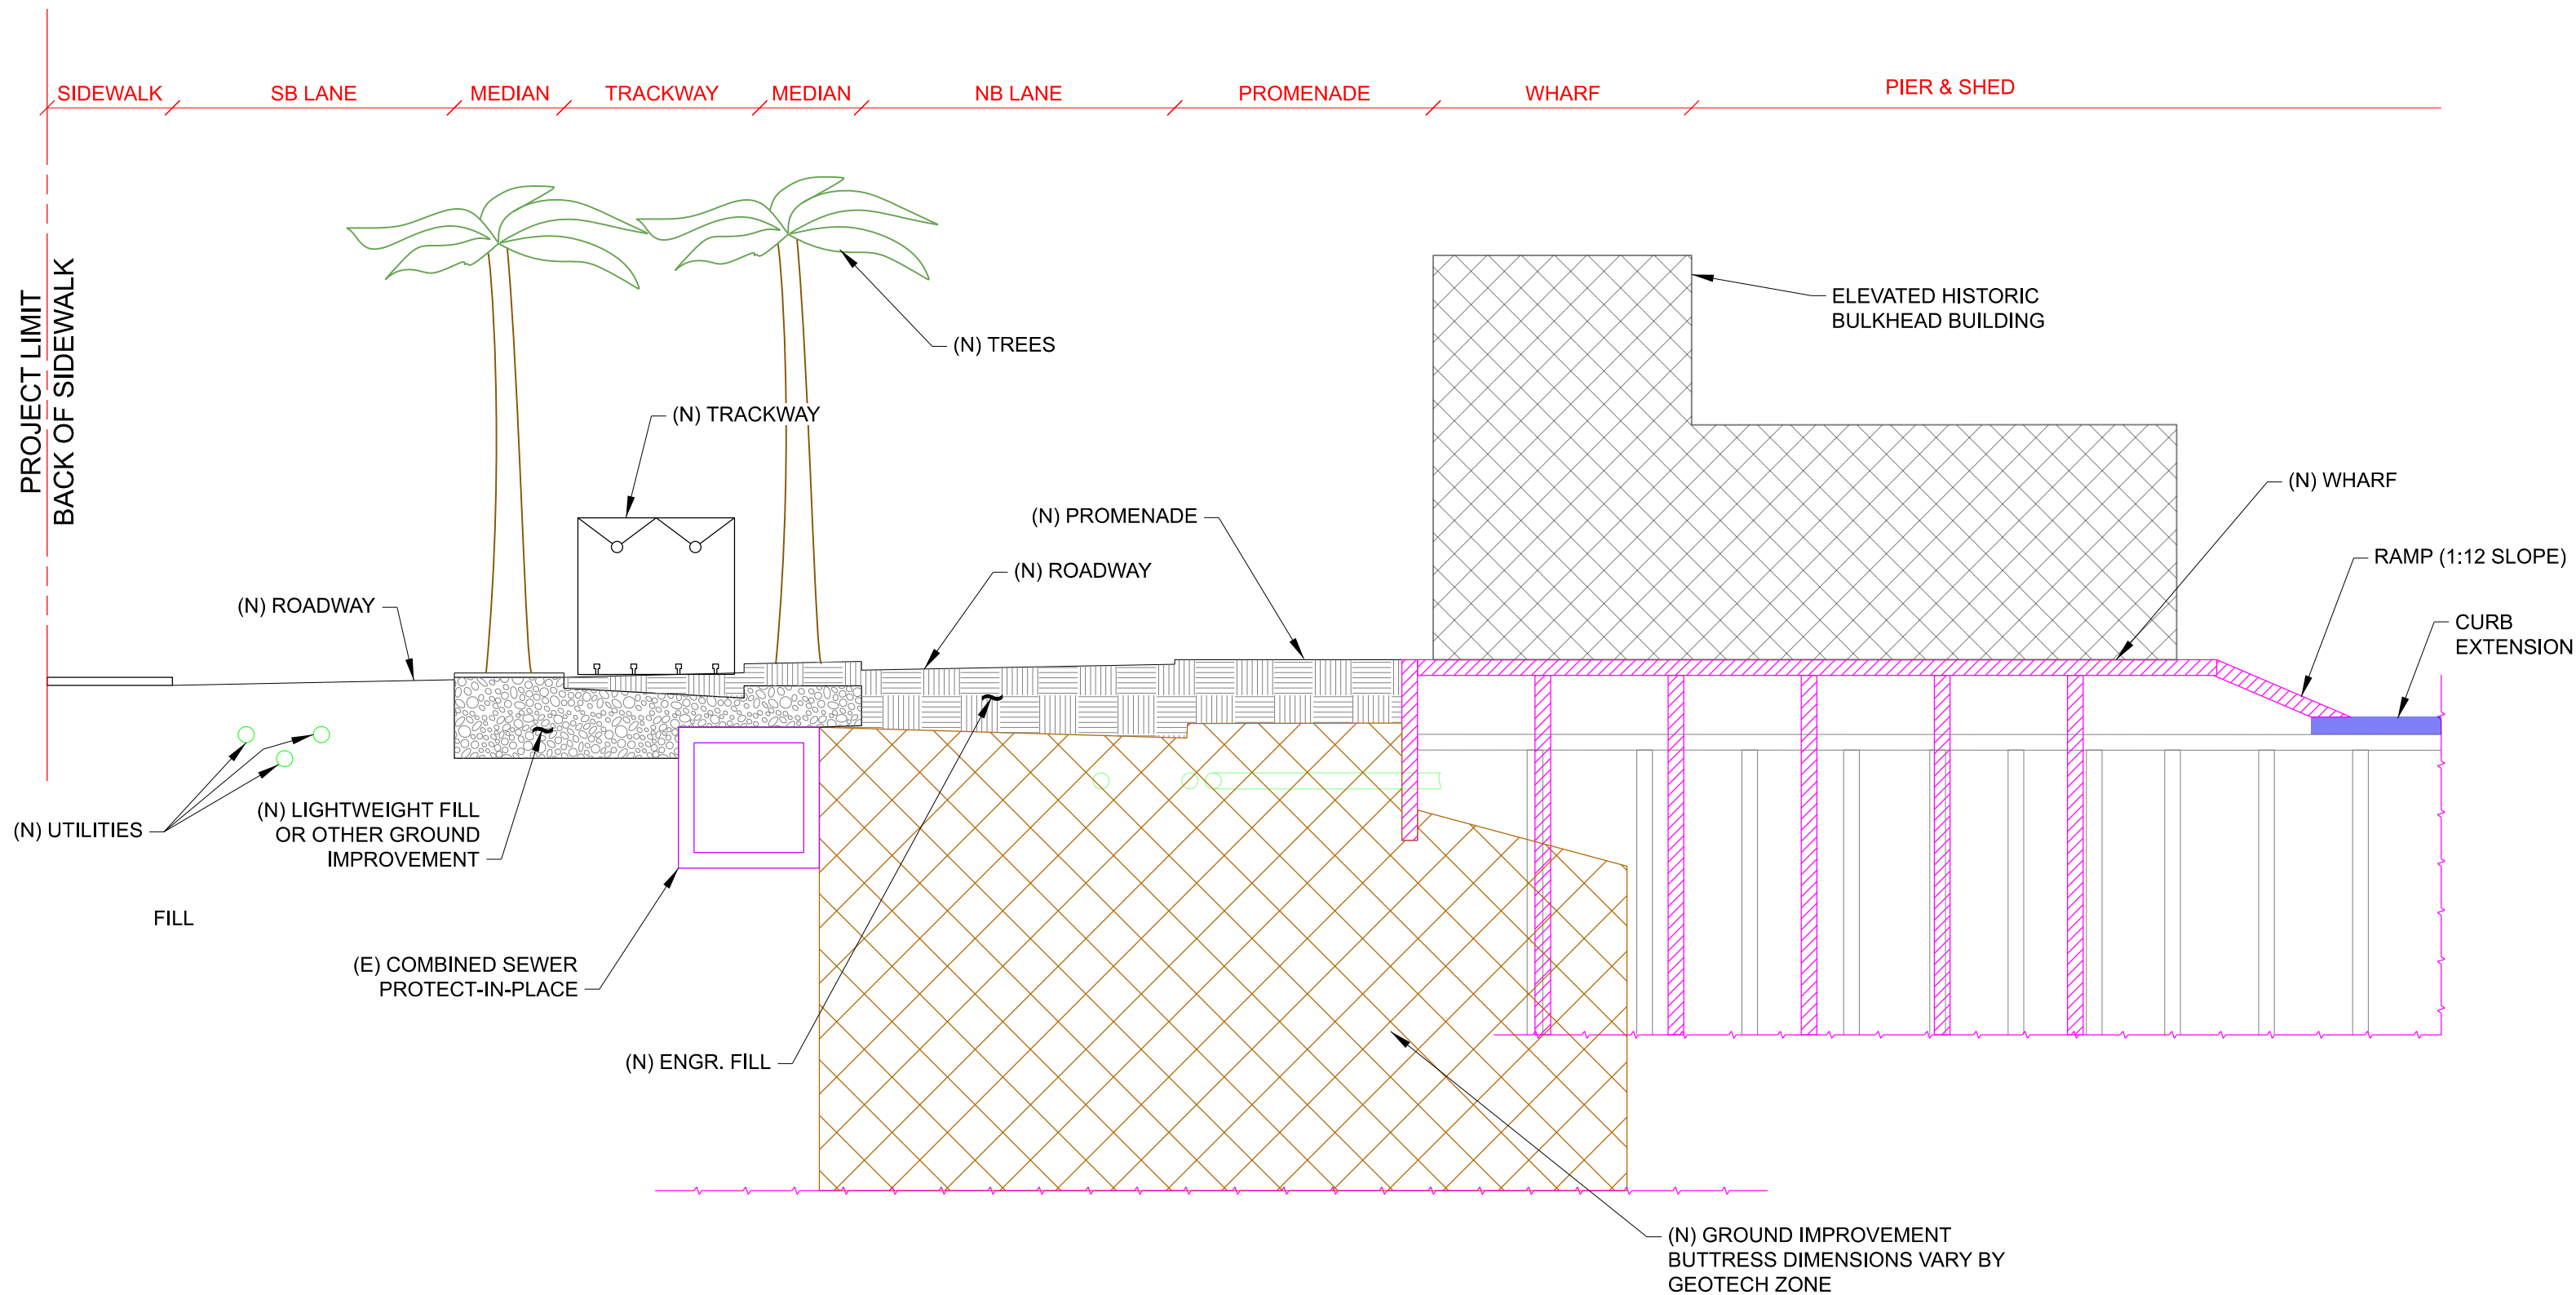


REACH 2 - SECTION 2 - PIER 3 - RECOMMENDED PLAN

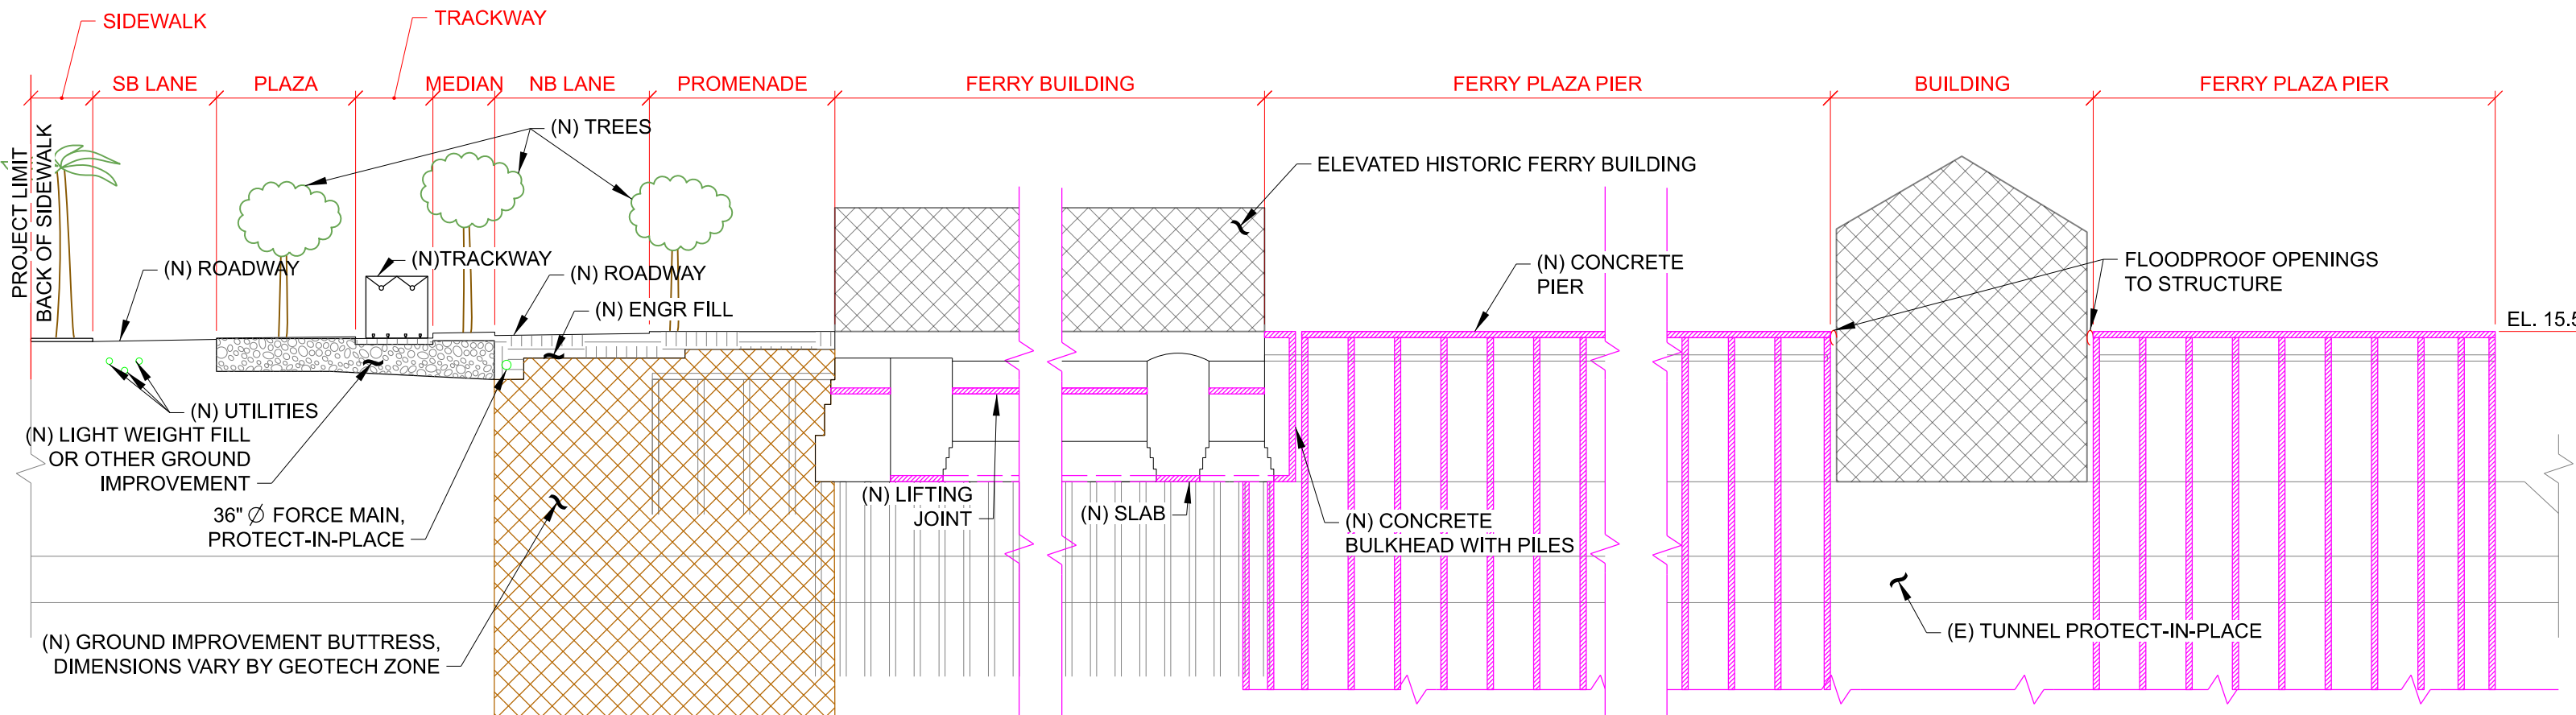


REACH 2 - SECTION 3 - FERRY BUILDING - RECOMMENDED PLAN

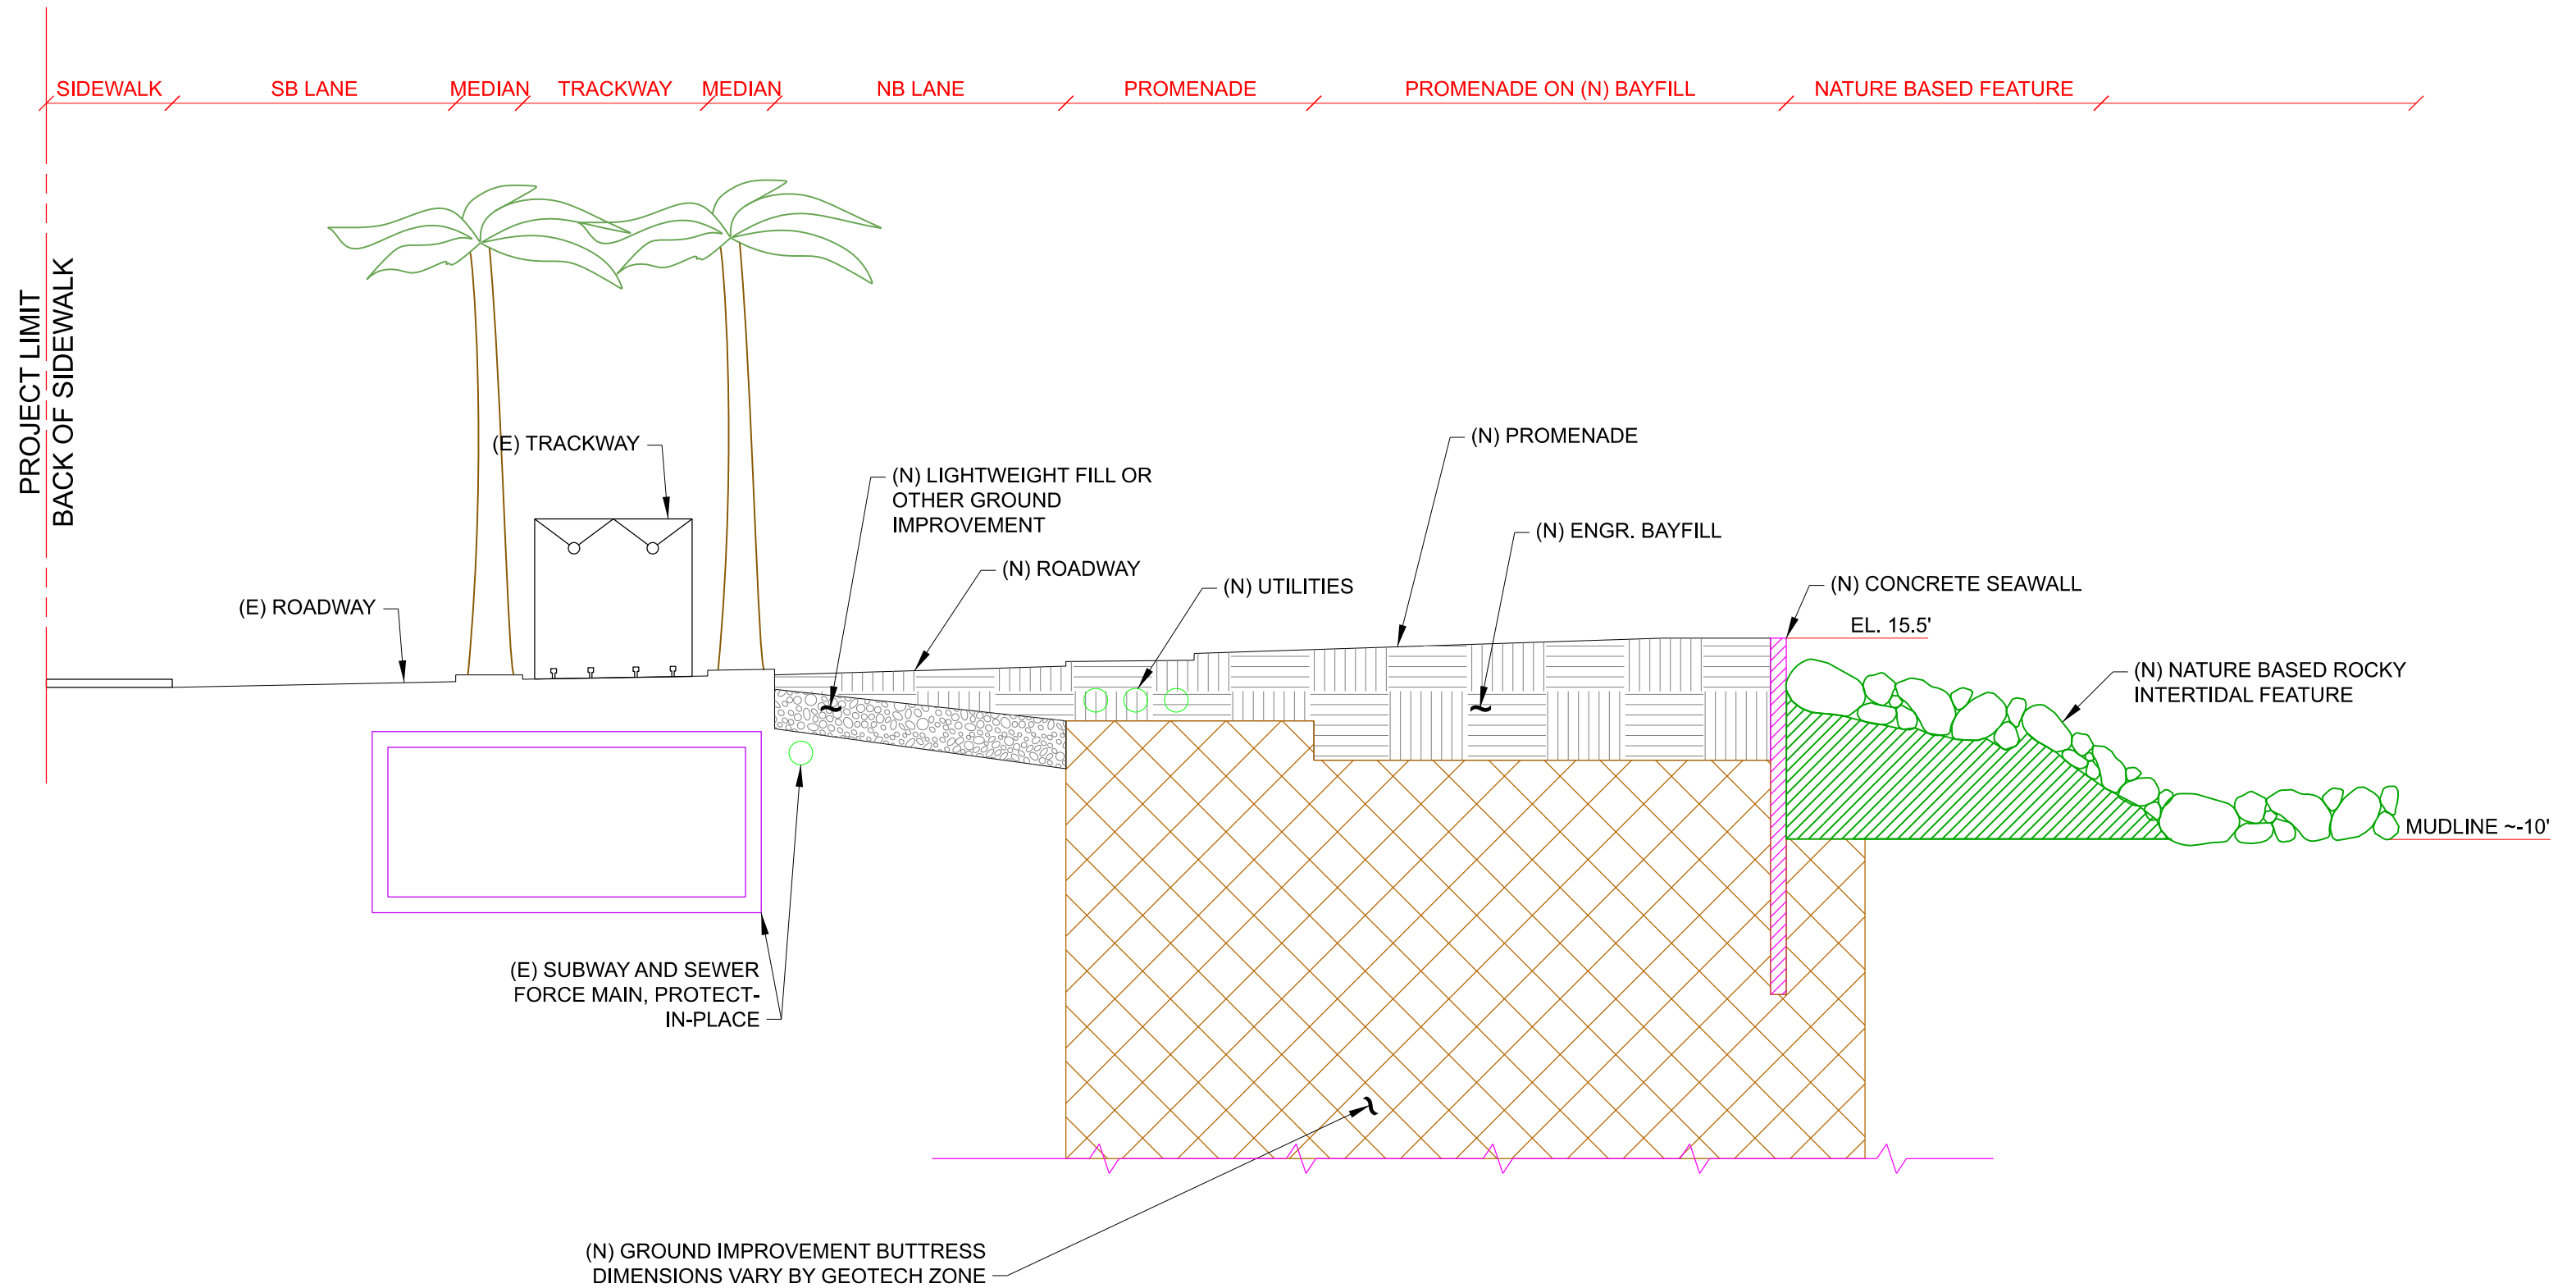


REACH 2 - SECTION 4 - RINCON PARK - RECOMMENED PLAN

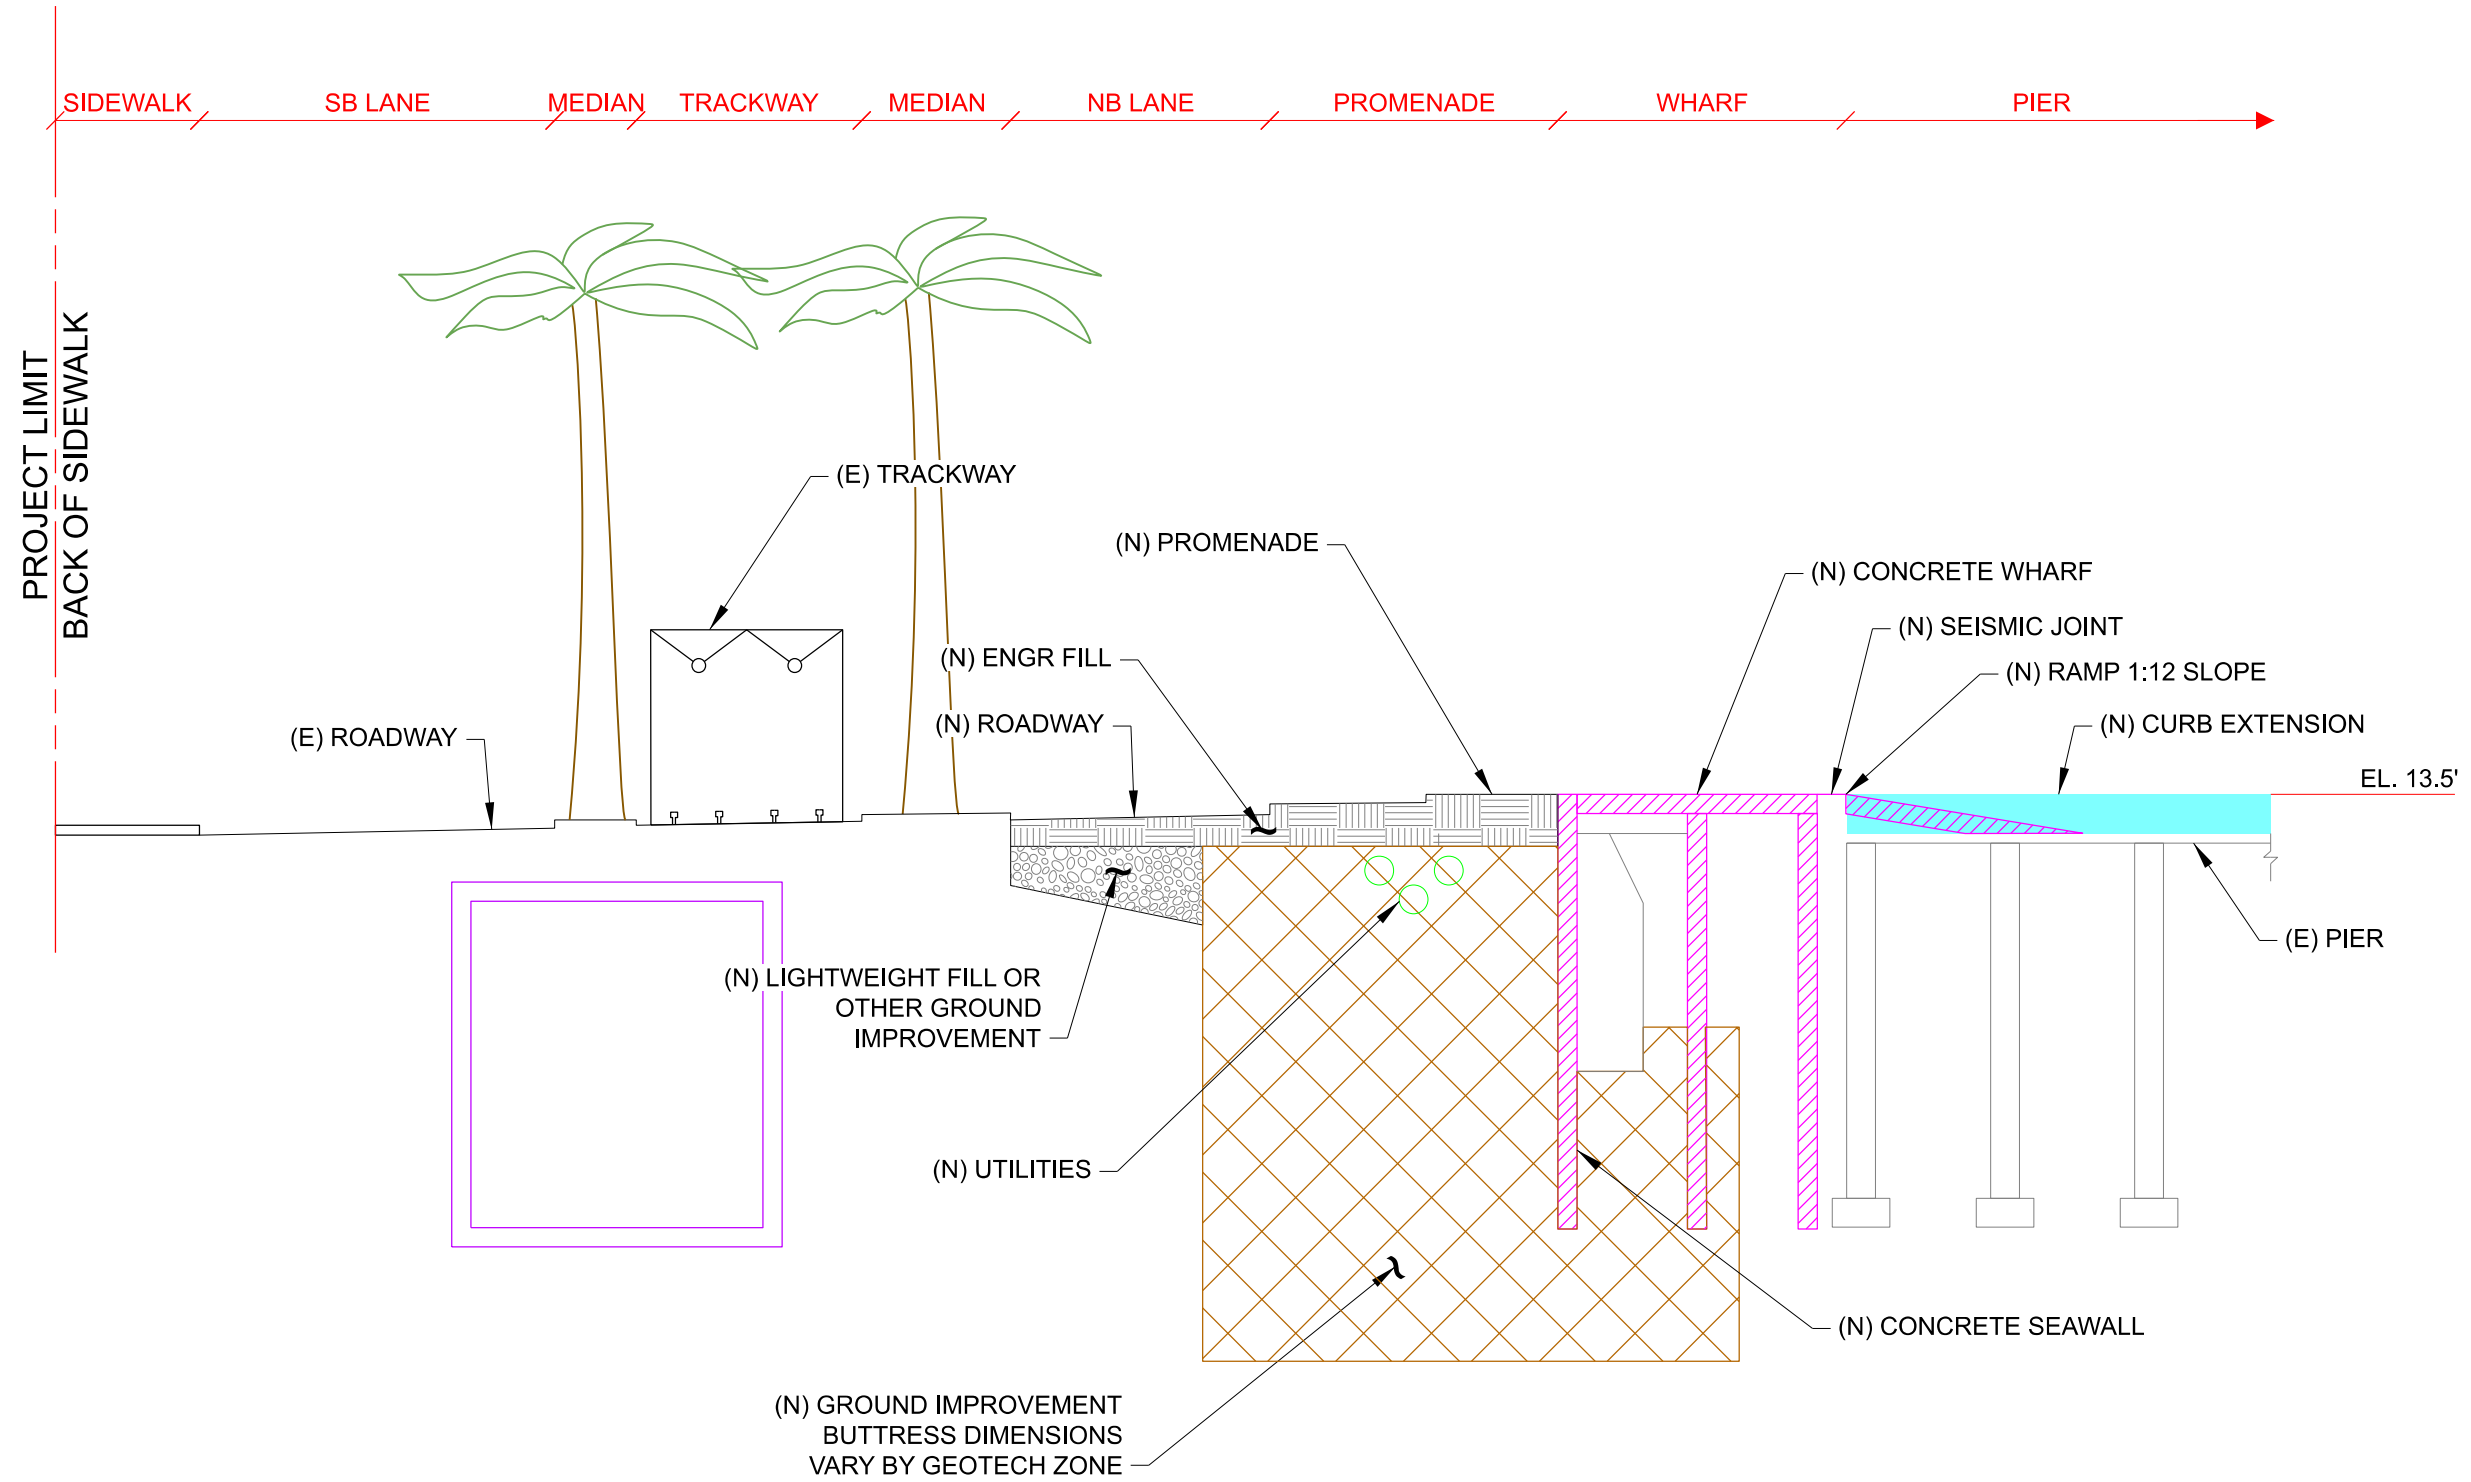


REACH 3 - SECTION 5 - PIER 28 - RECOMMENDED PLAN

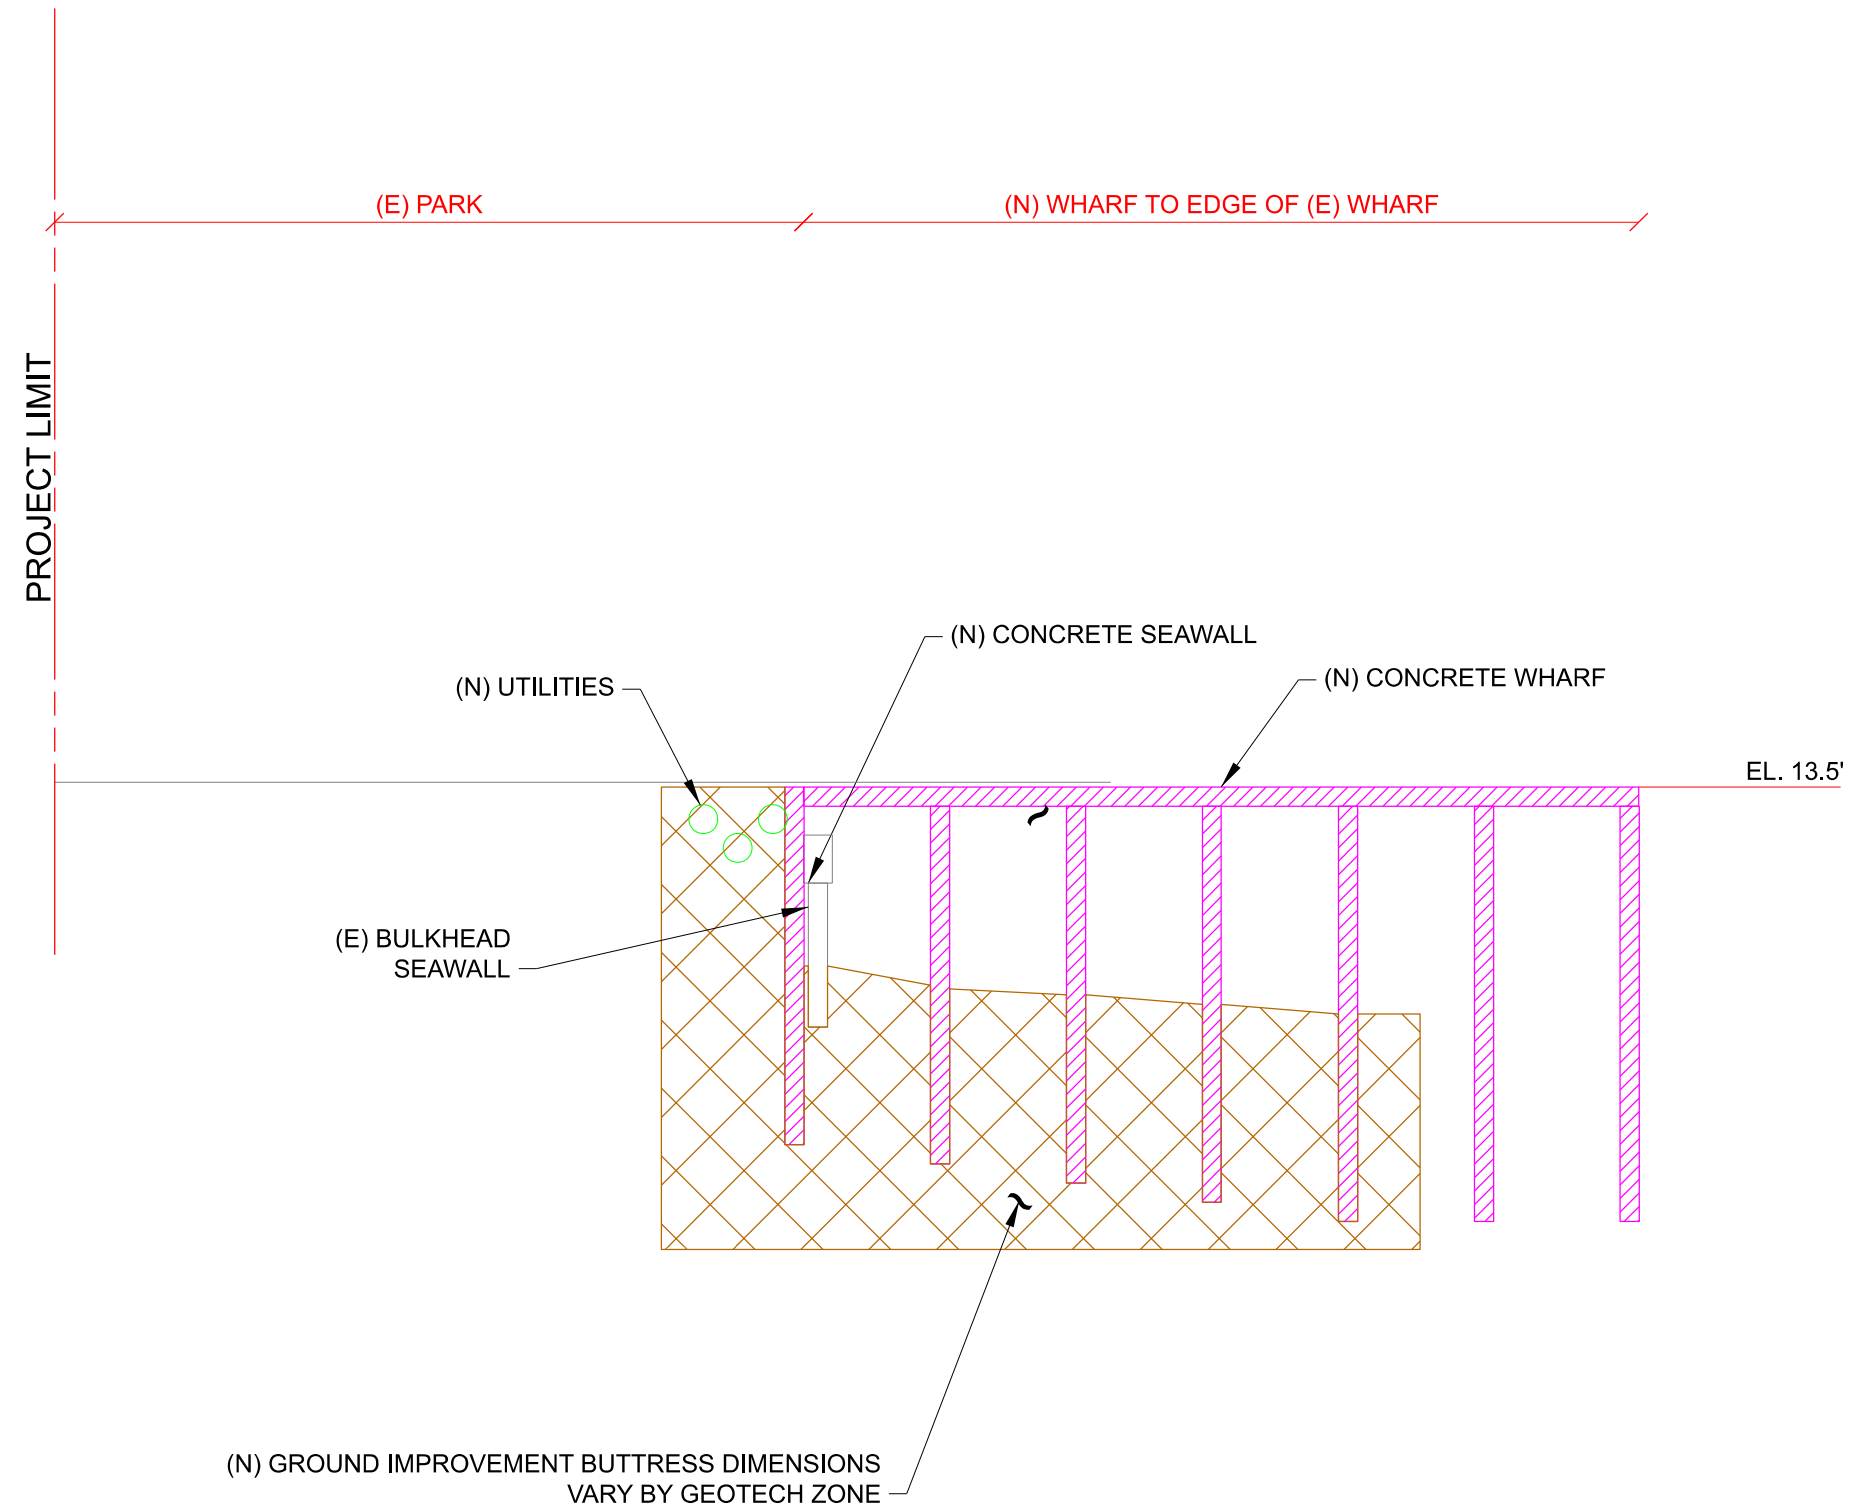


REACH 3 - SECTION 6 - SOUTH BEACH WHARF - RECOMMENDED PLAN

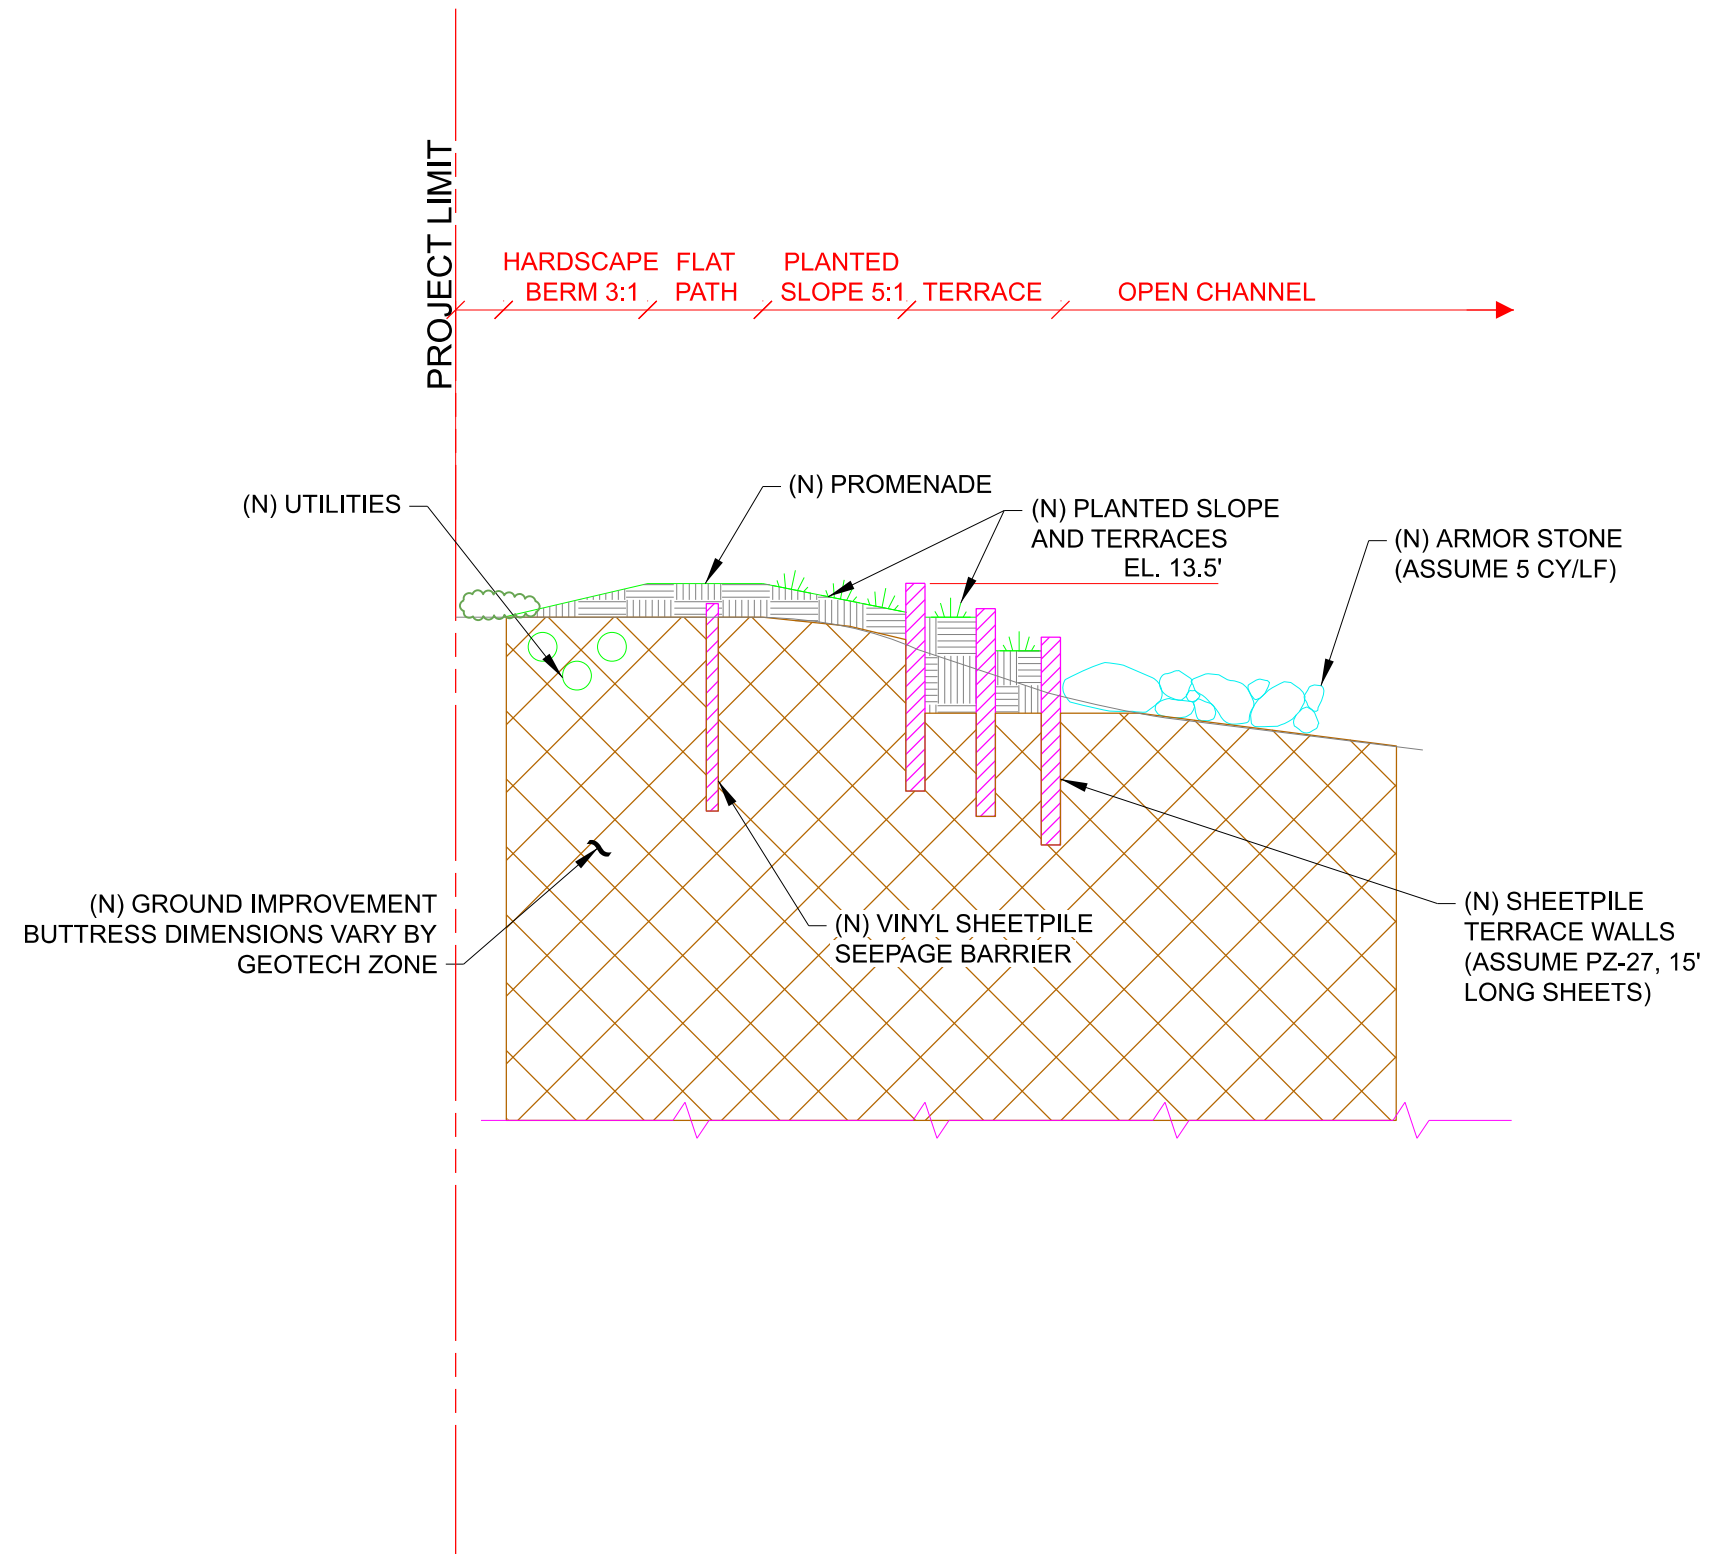


REACH 3 - SECTION 7 - MISSION CREEK NORTH - RECOMMENDED PLAN

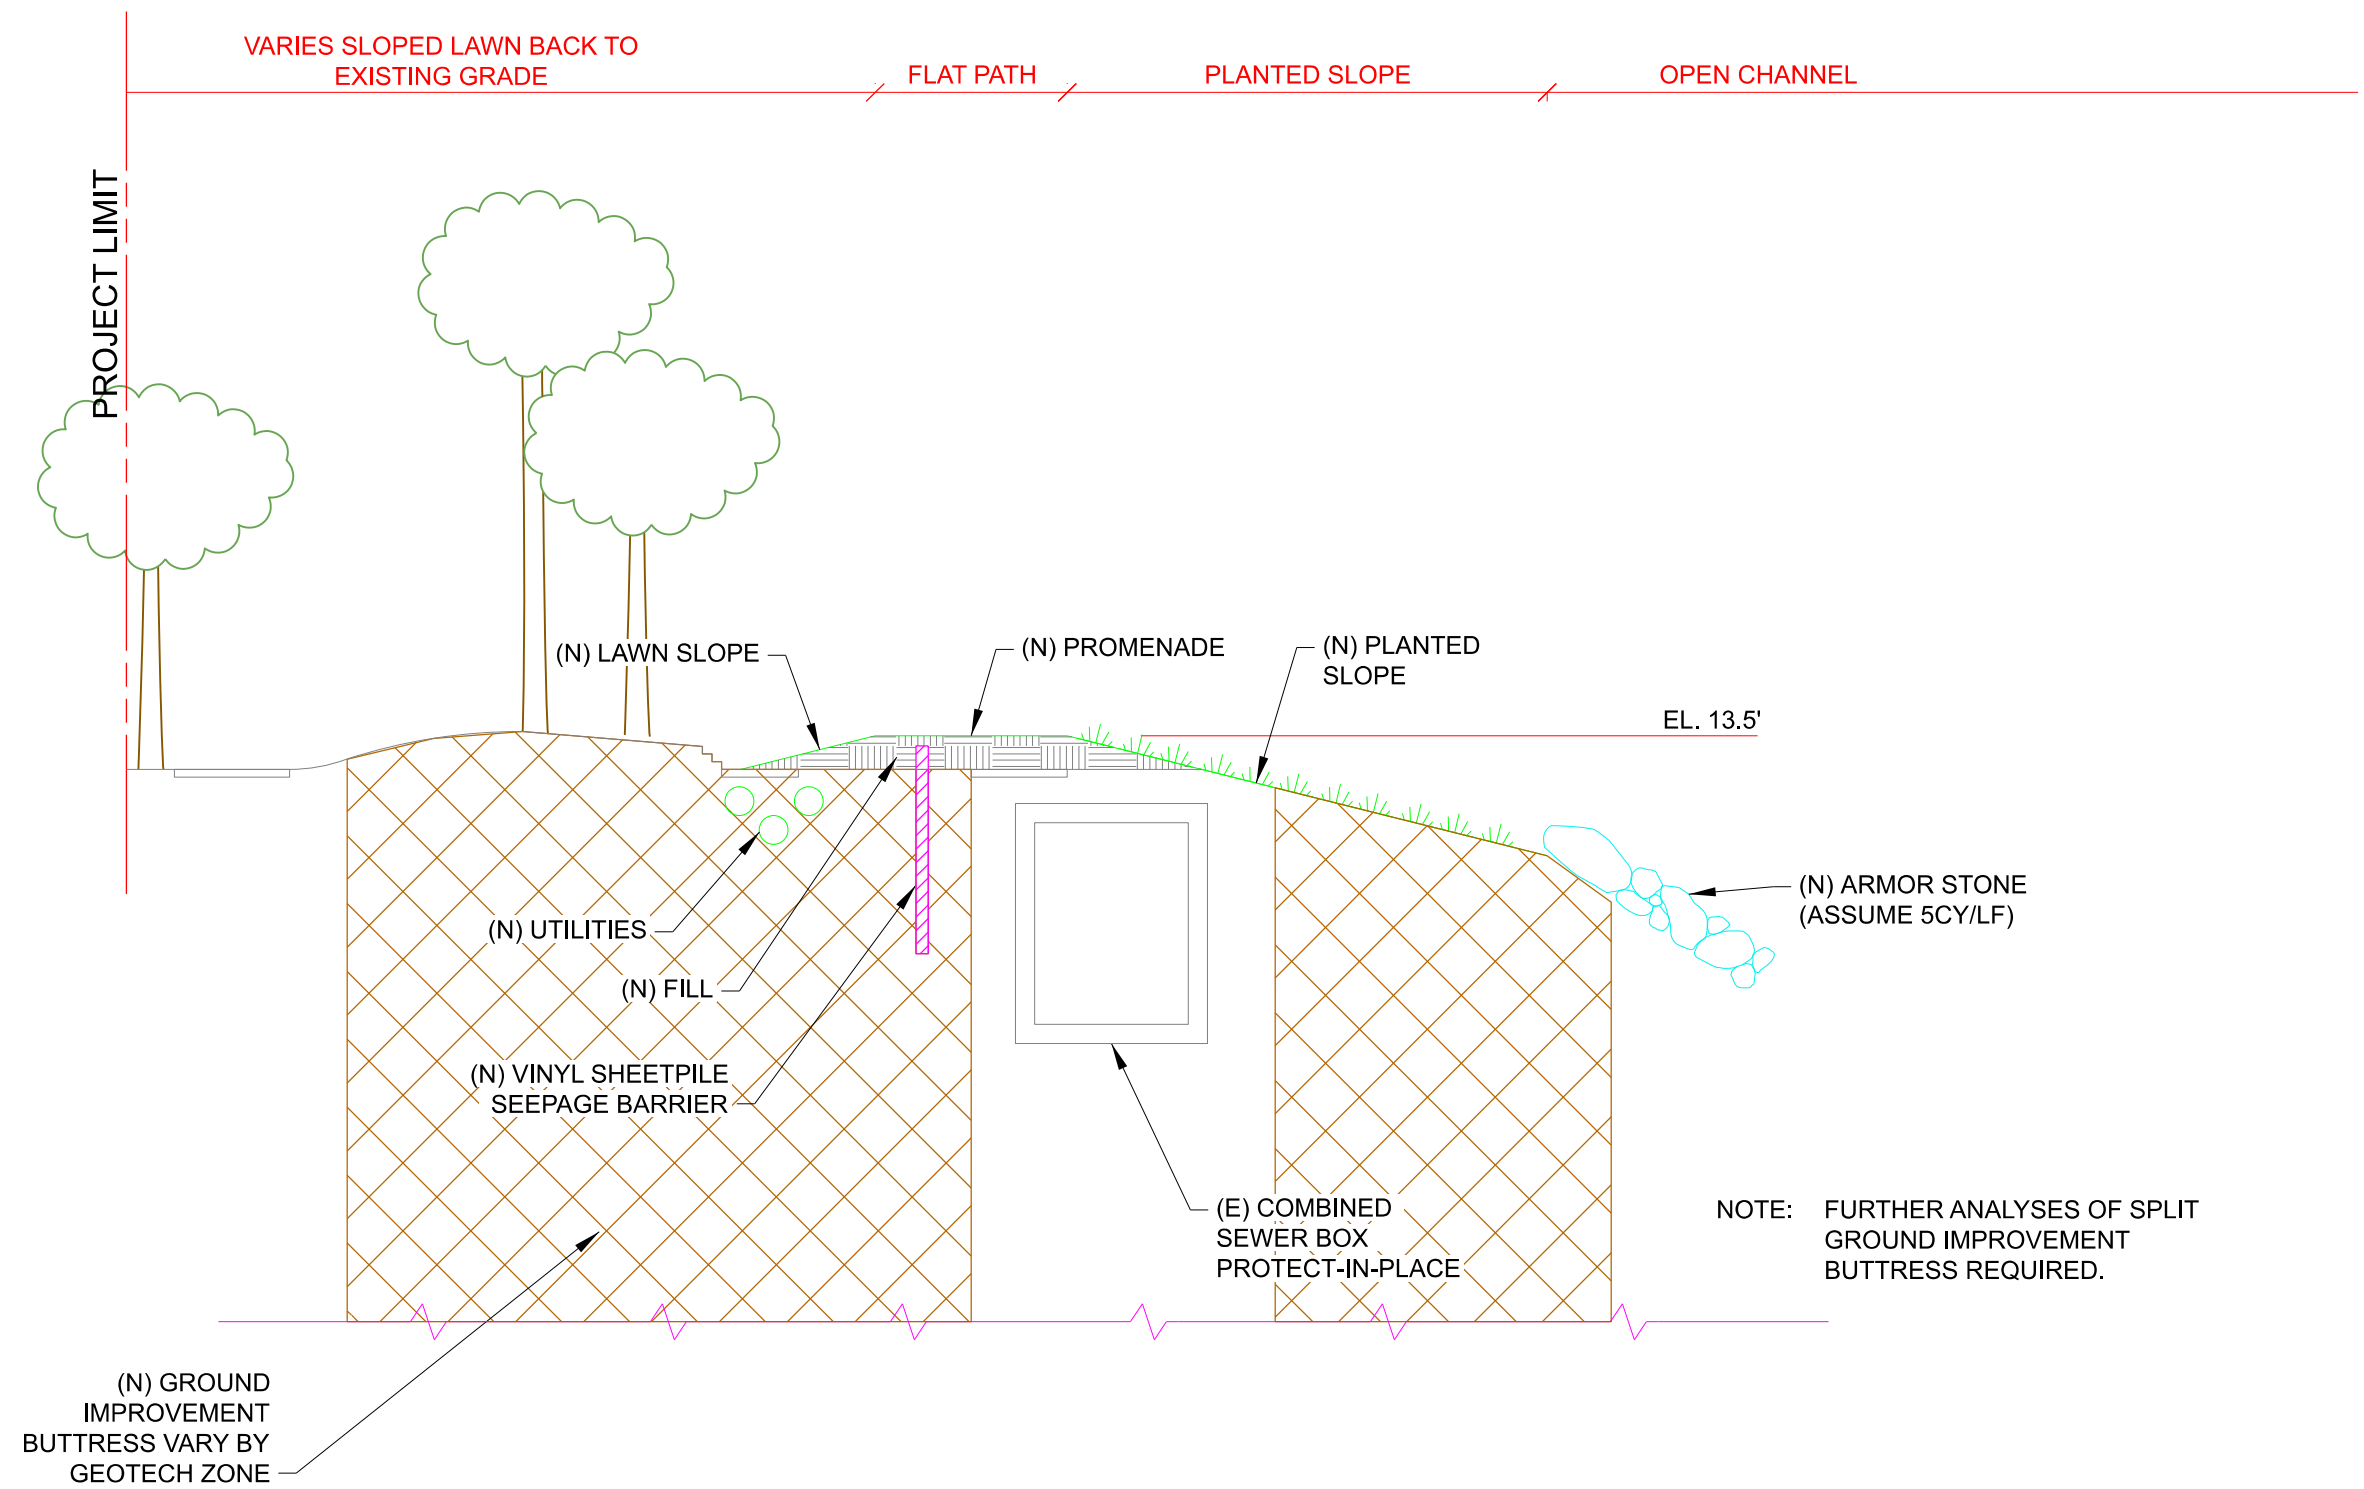


REACH 3 - SECTION 8 - MISSION CREEK SOUTH - RECOMMENDED PLAN

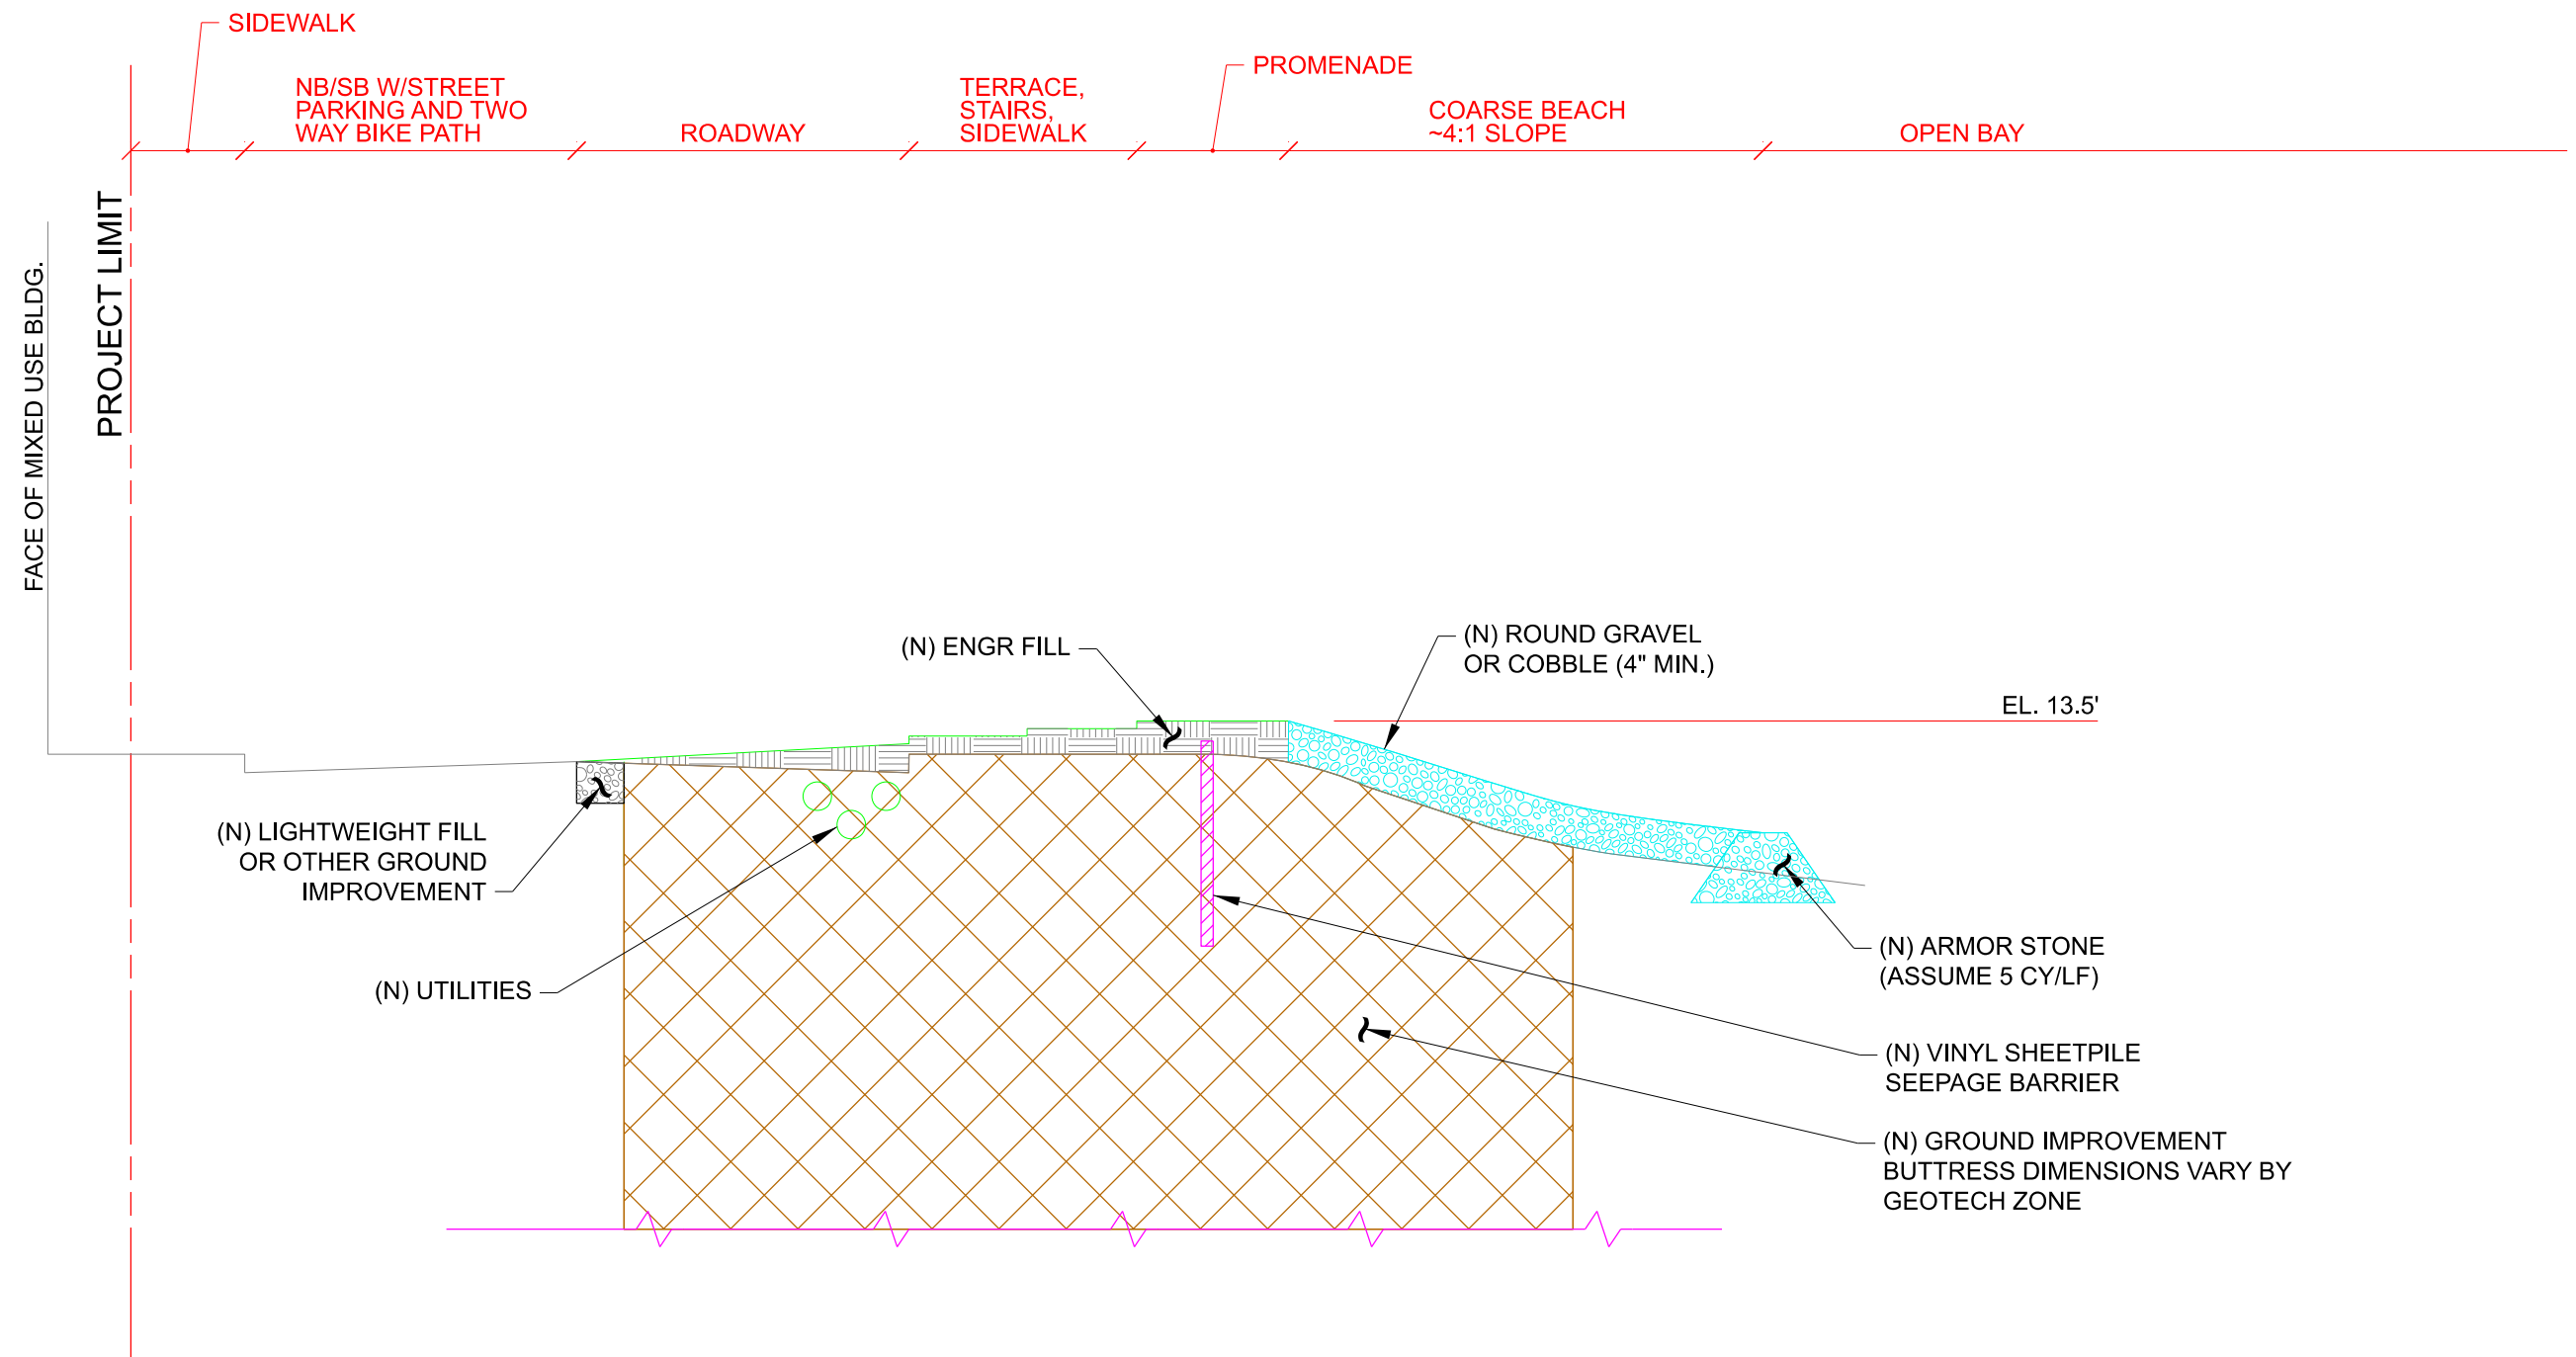


REACH 3 - SECTION 9 - MISSION BAY - RECOMMENDED PLAN

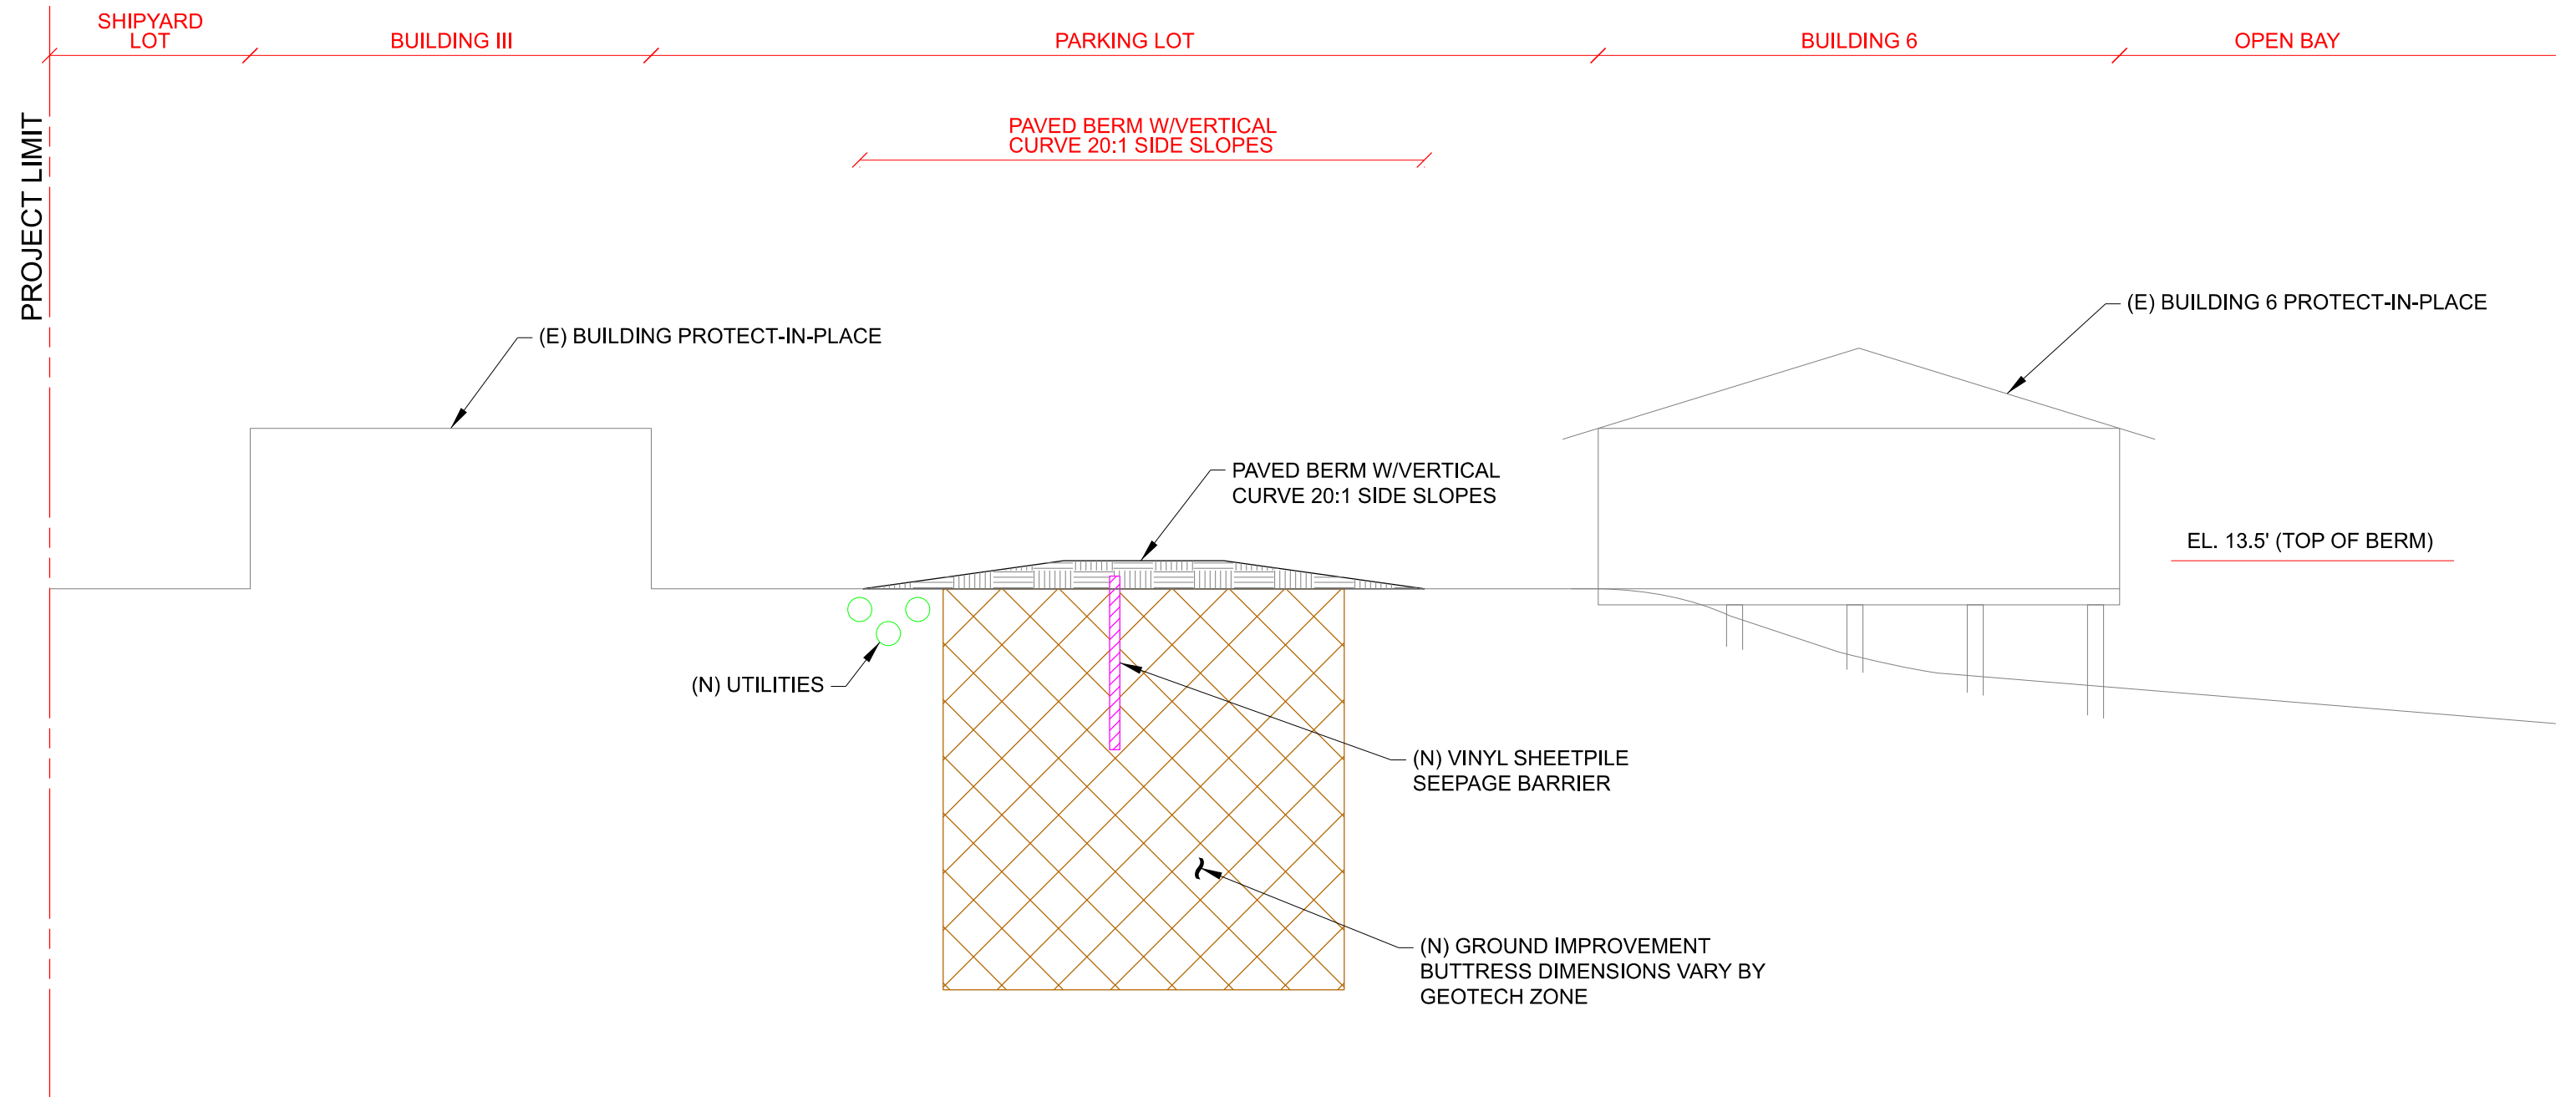


REACH 3 - SECTION 10 - SHIPYARD - RECOMMENDED PLAN

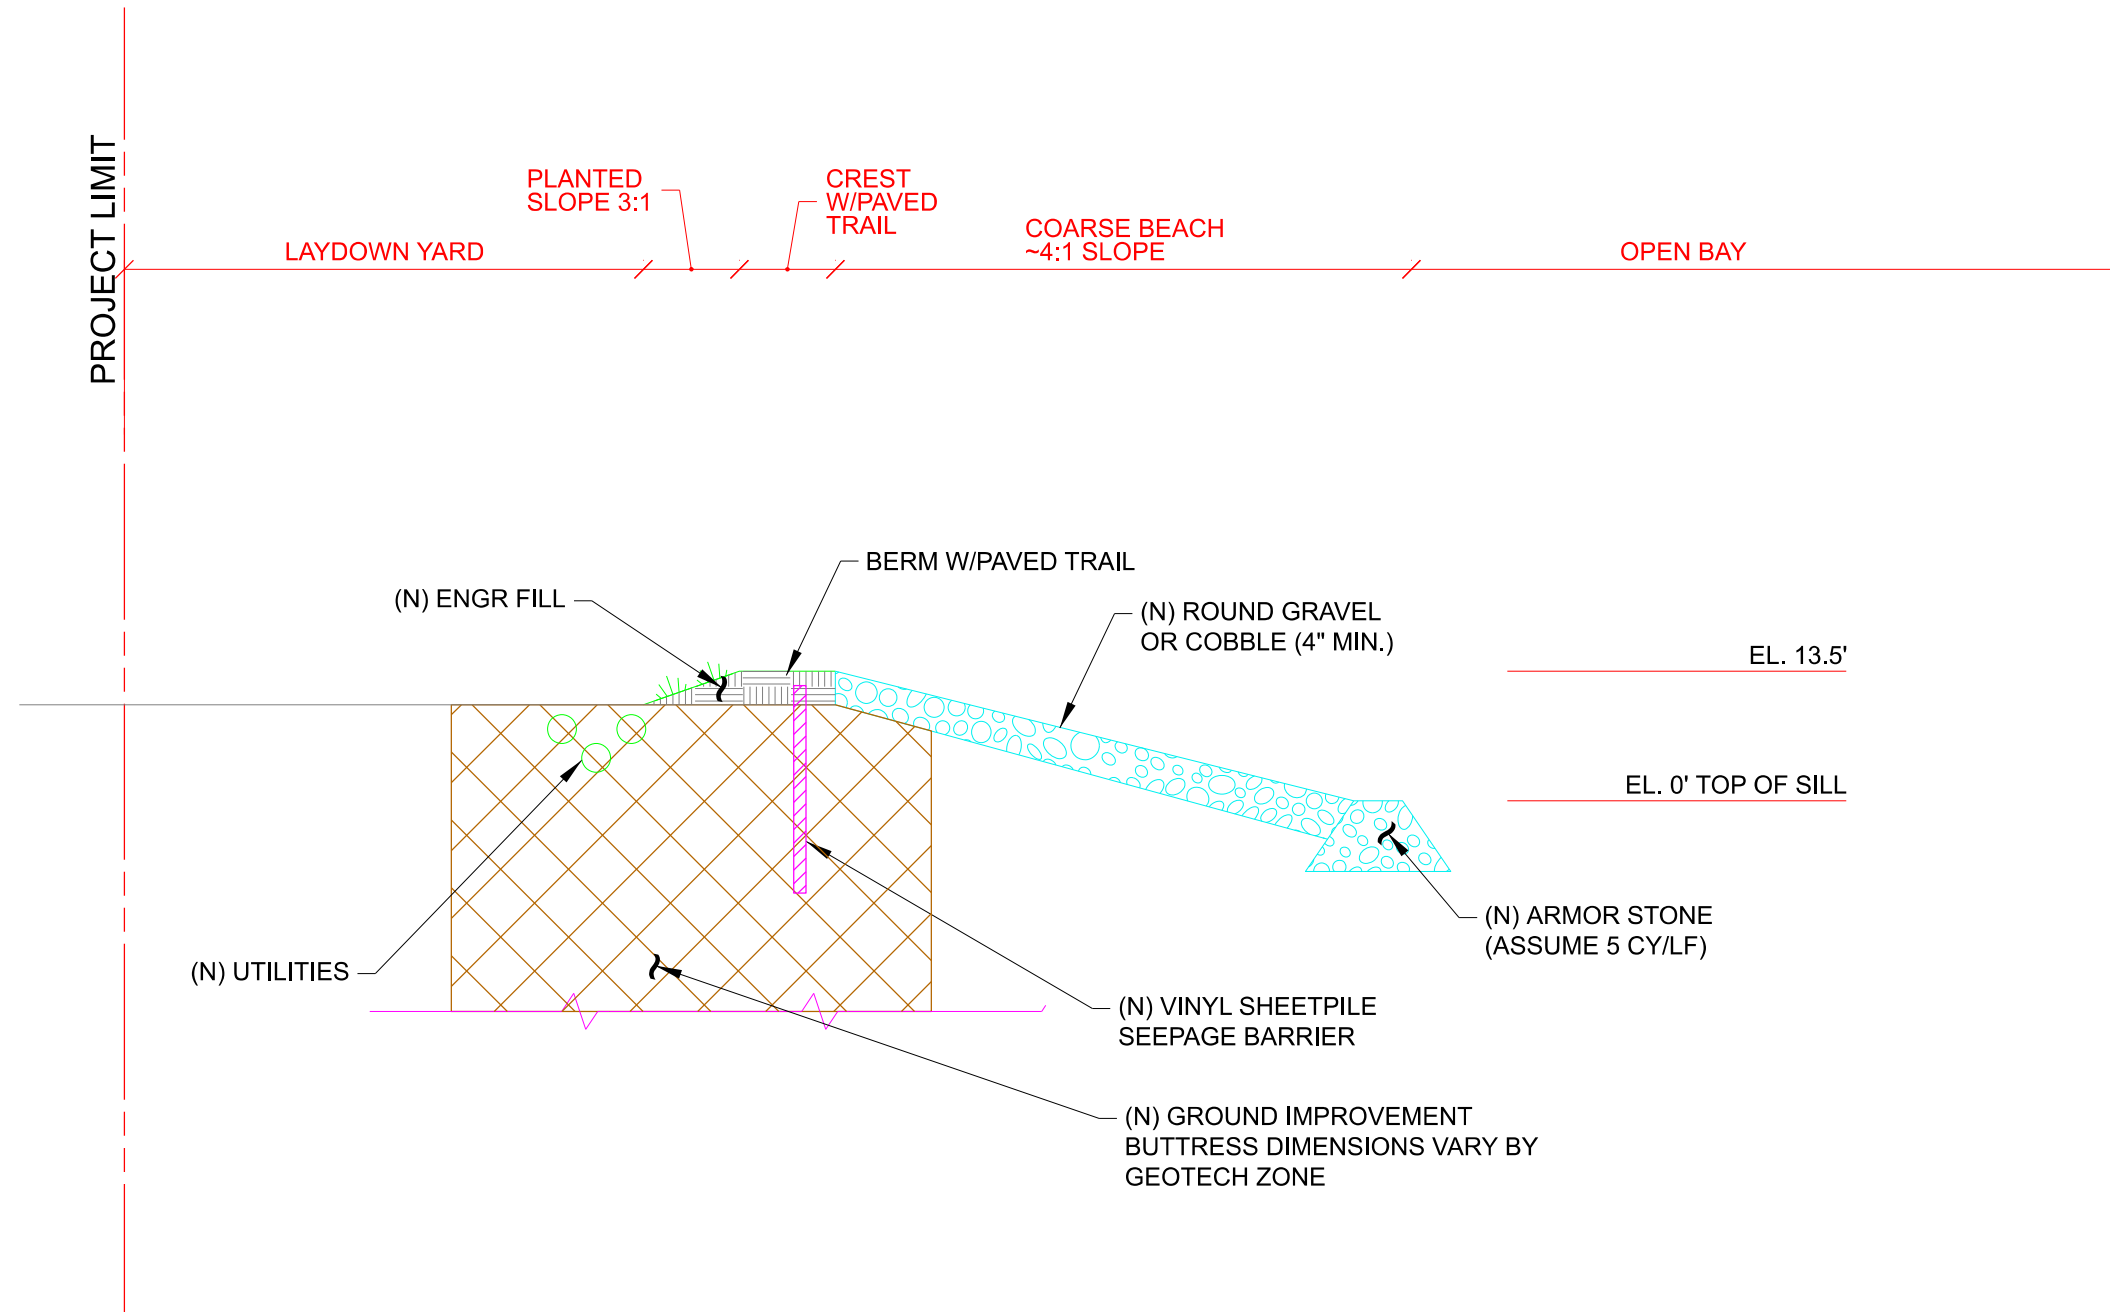


REACH 4 - SECTION 11 - WARM WATER COVE - RECOMMENDED PLAN

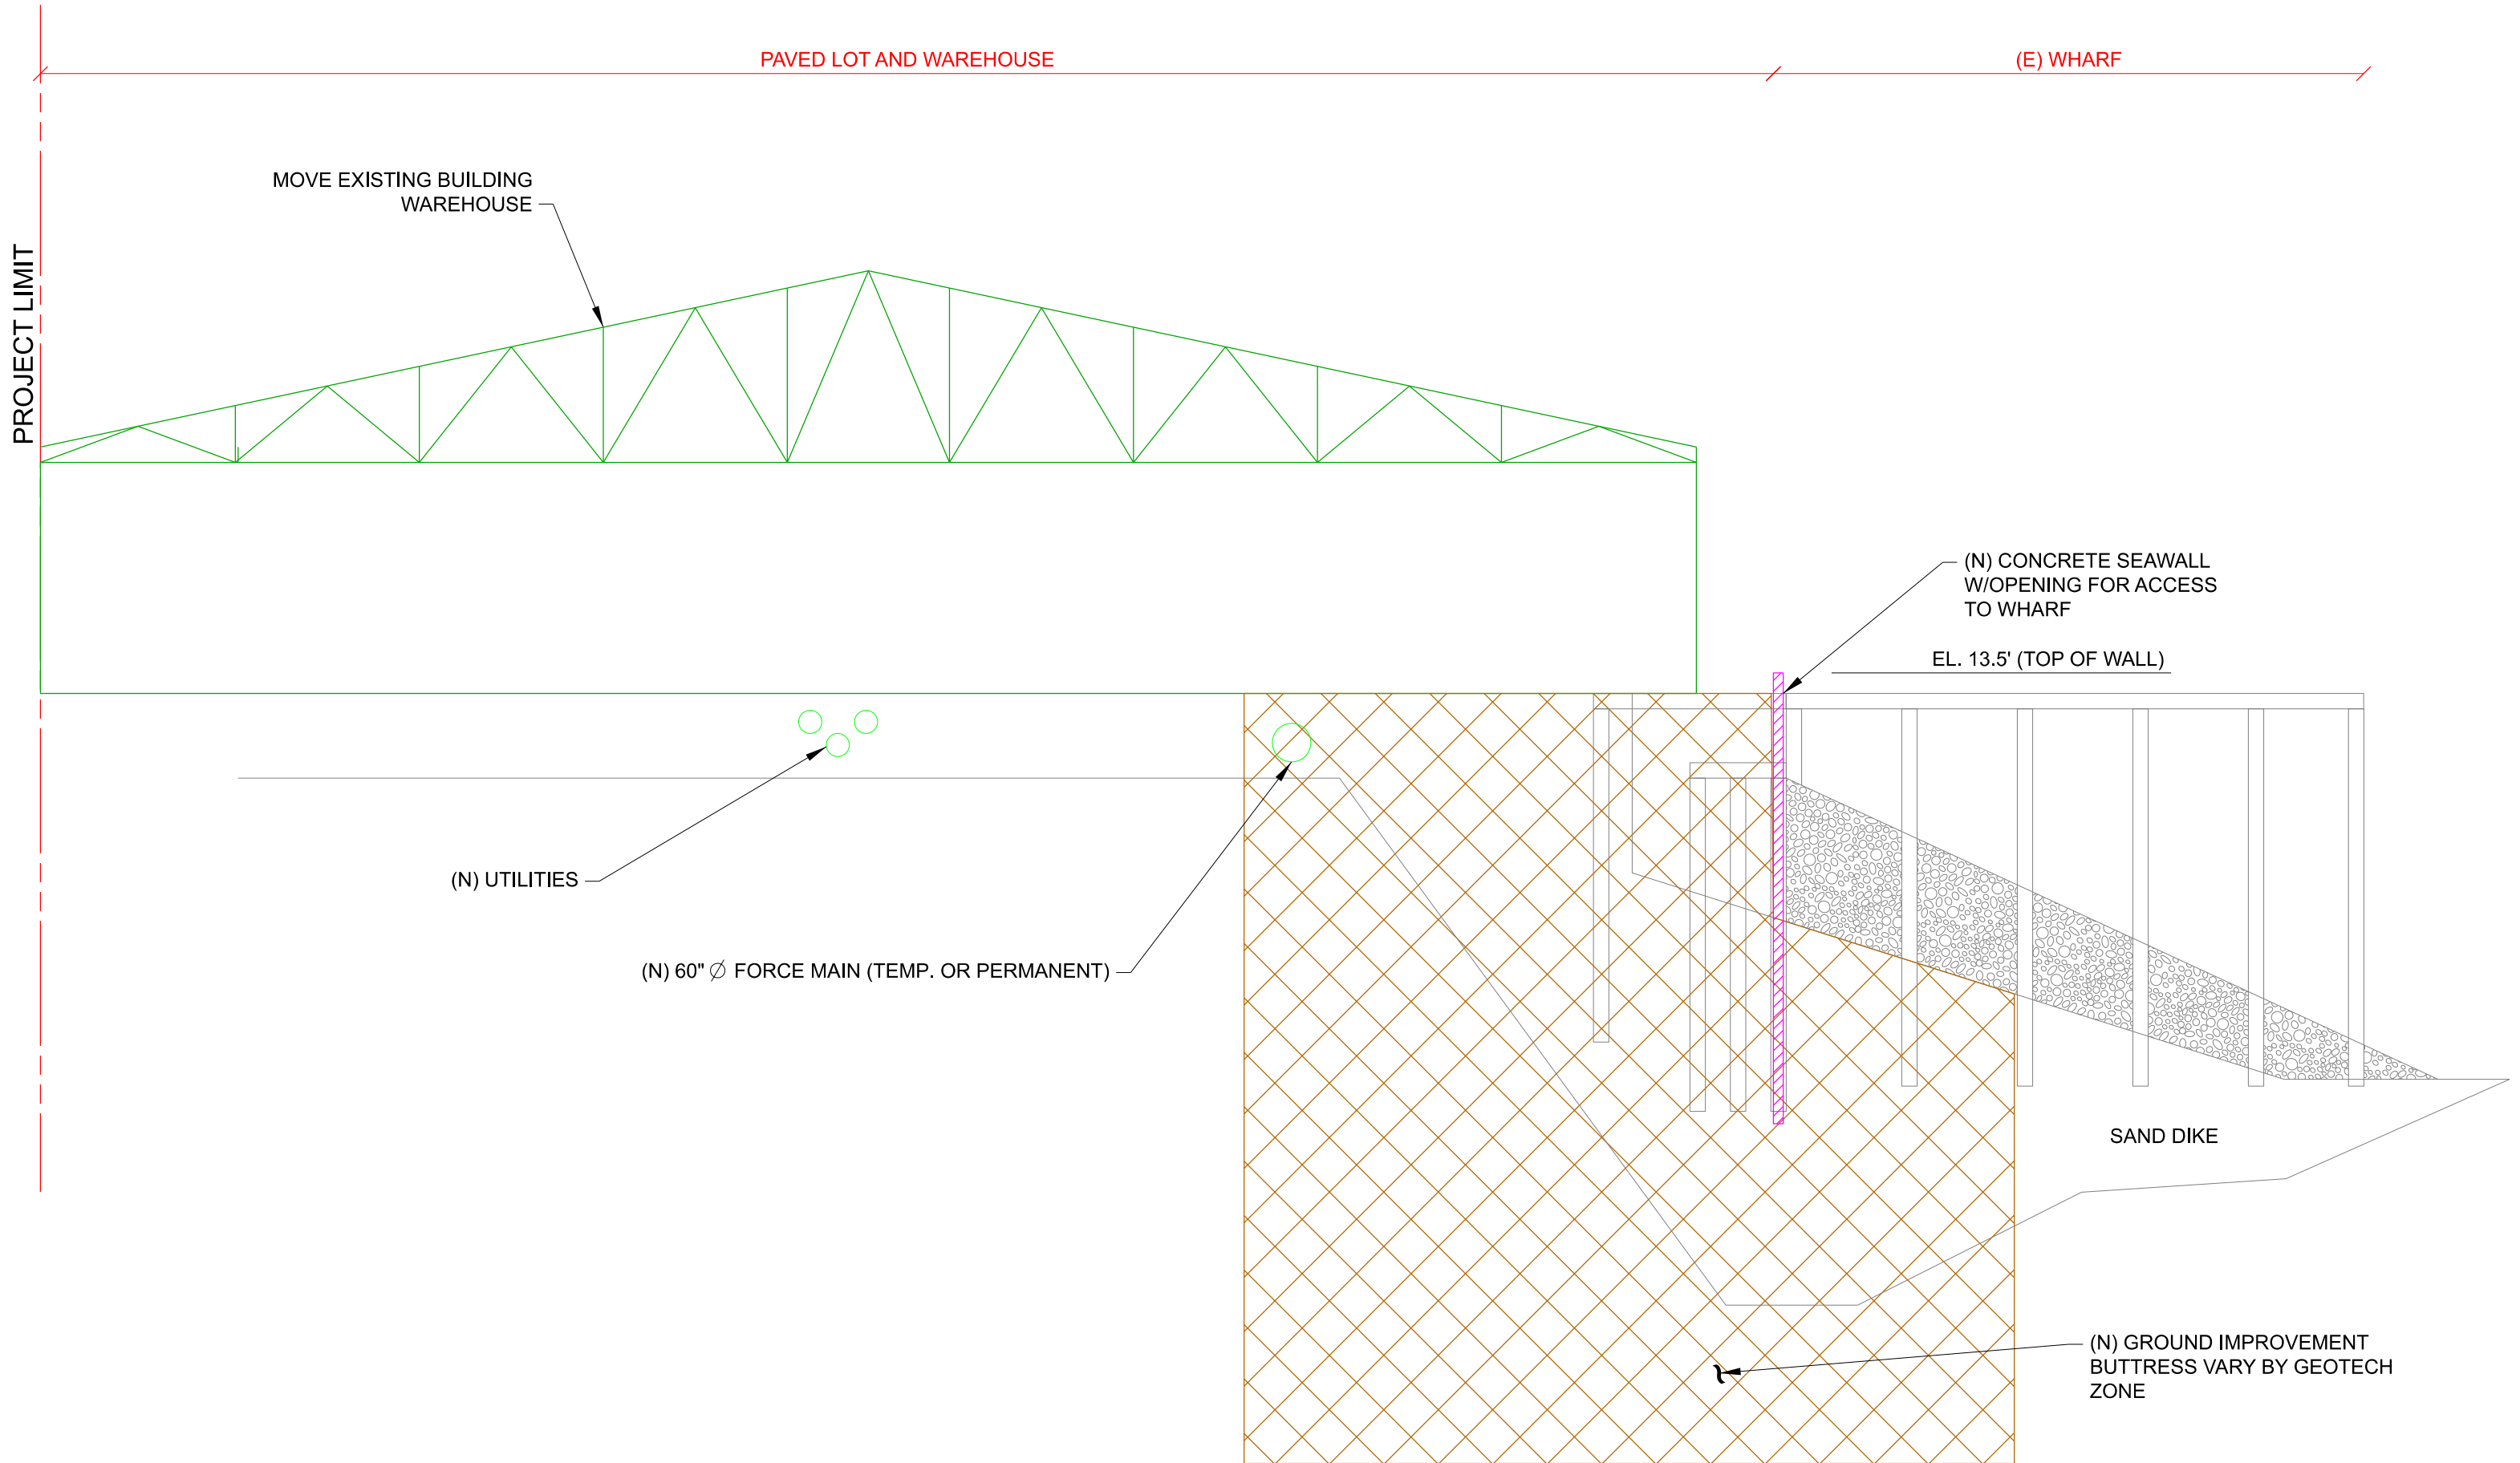


REACH 4 - SECTION 12 - PIER 80 - RECOMMENDED PLAN

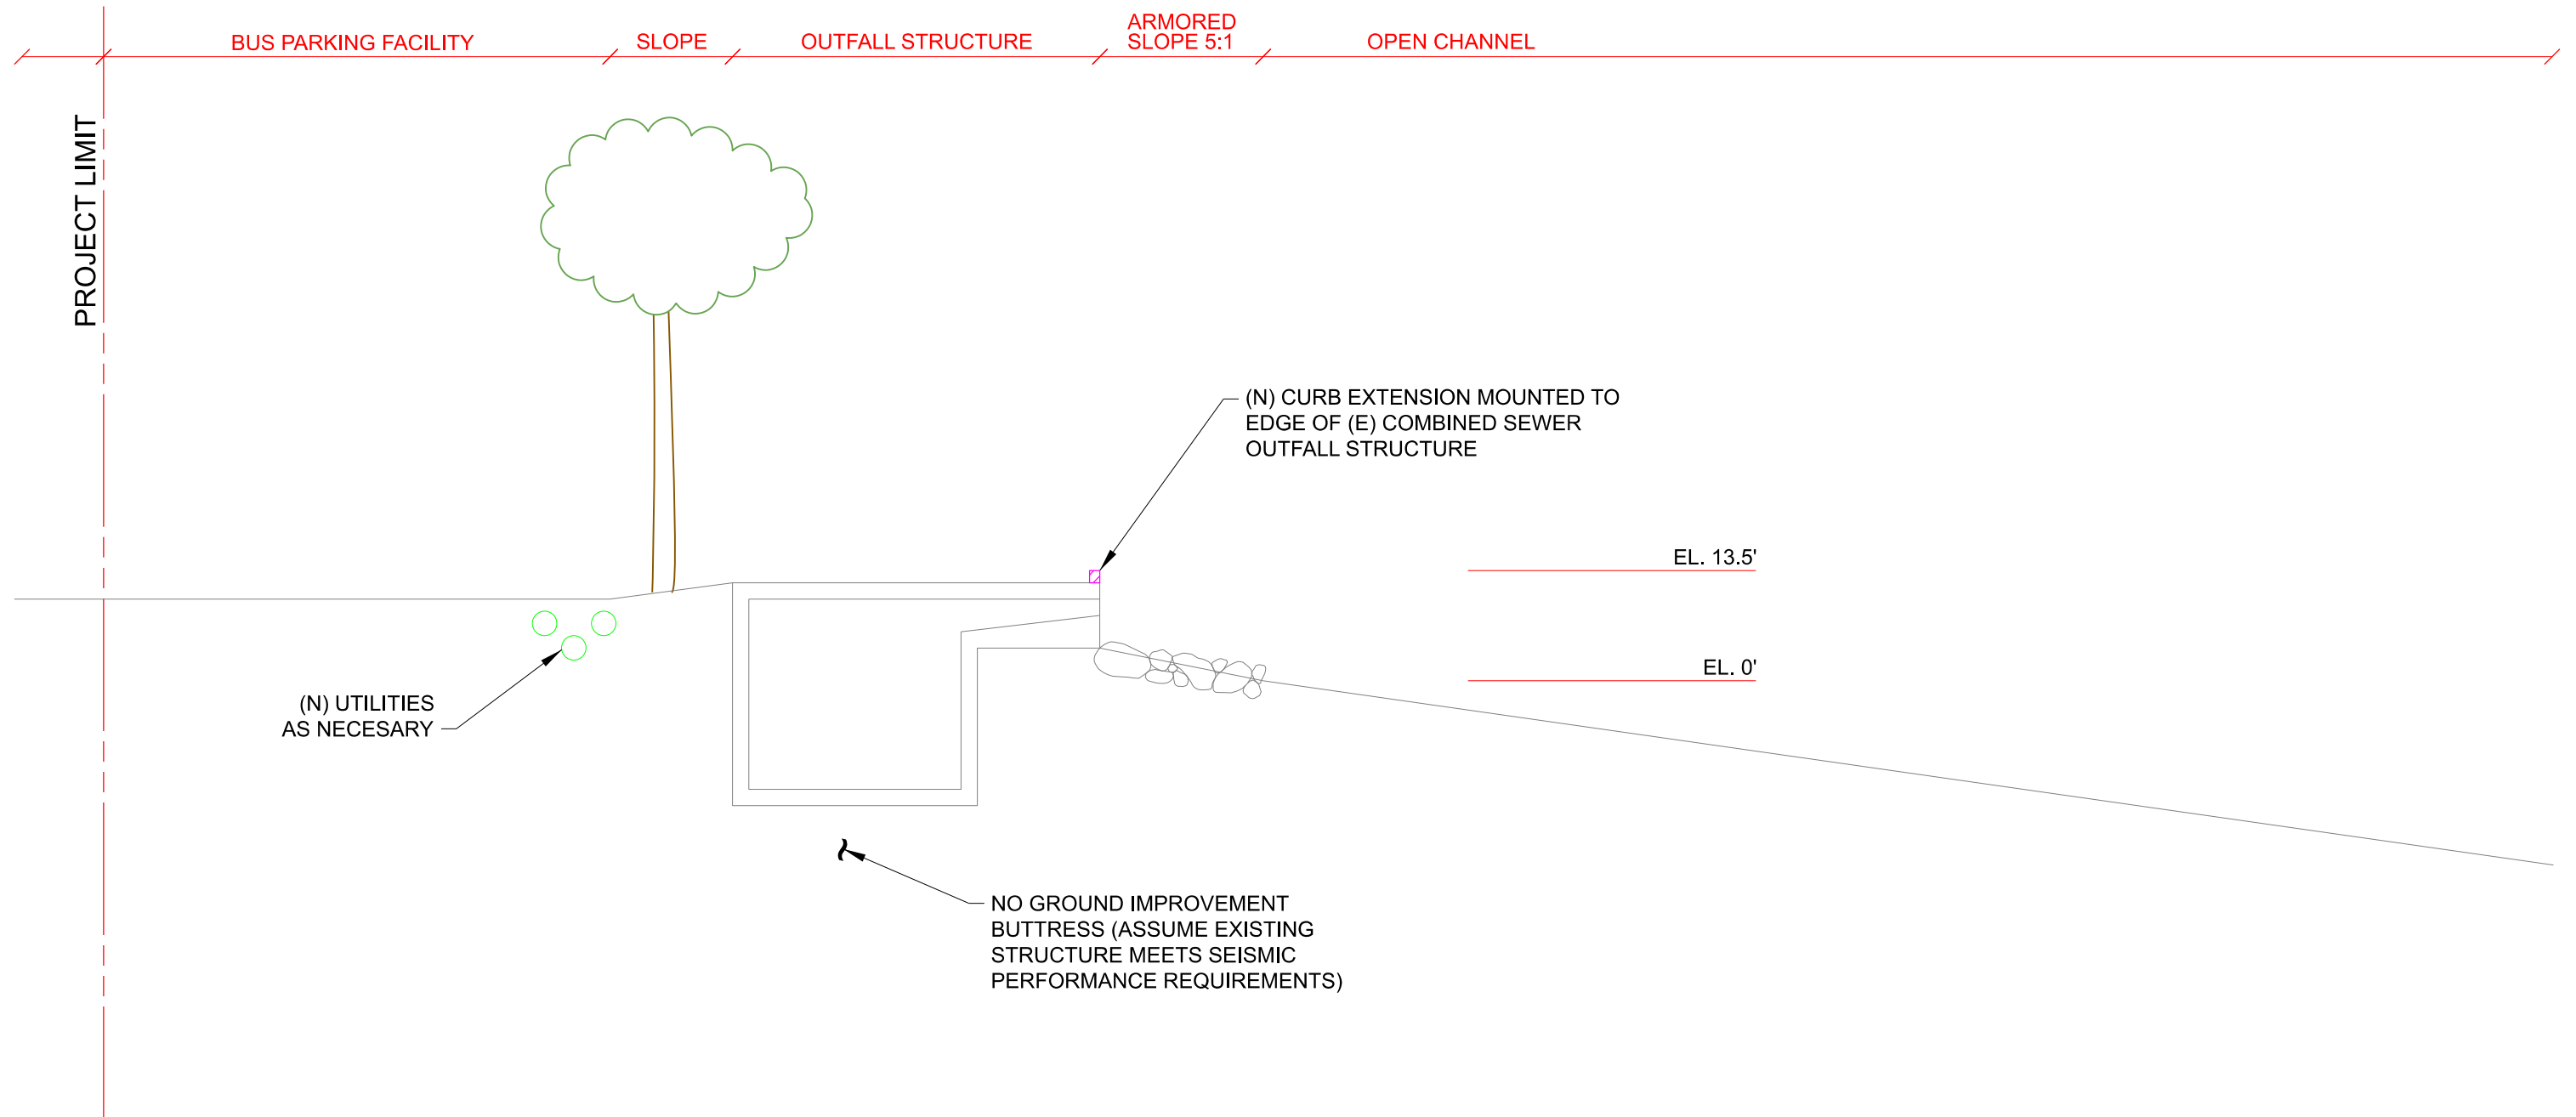


REACH 4 - SECTION 13 - ISLAIS CREEK NORTH - RECOMMENDED PLAN

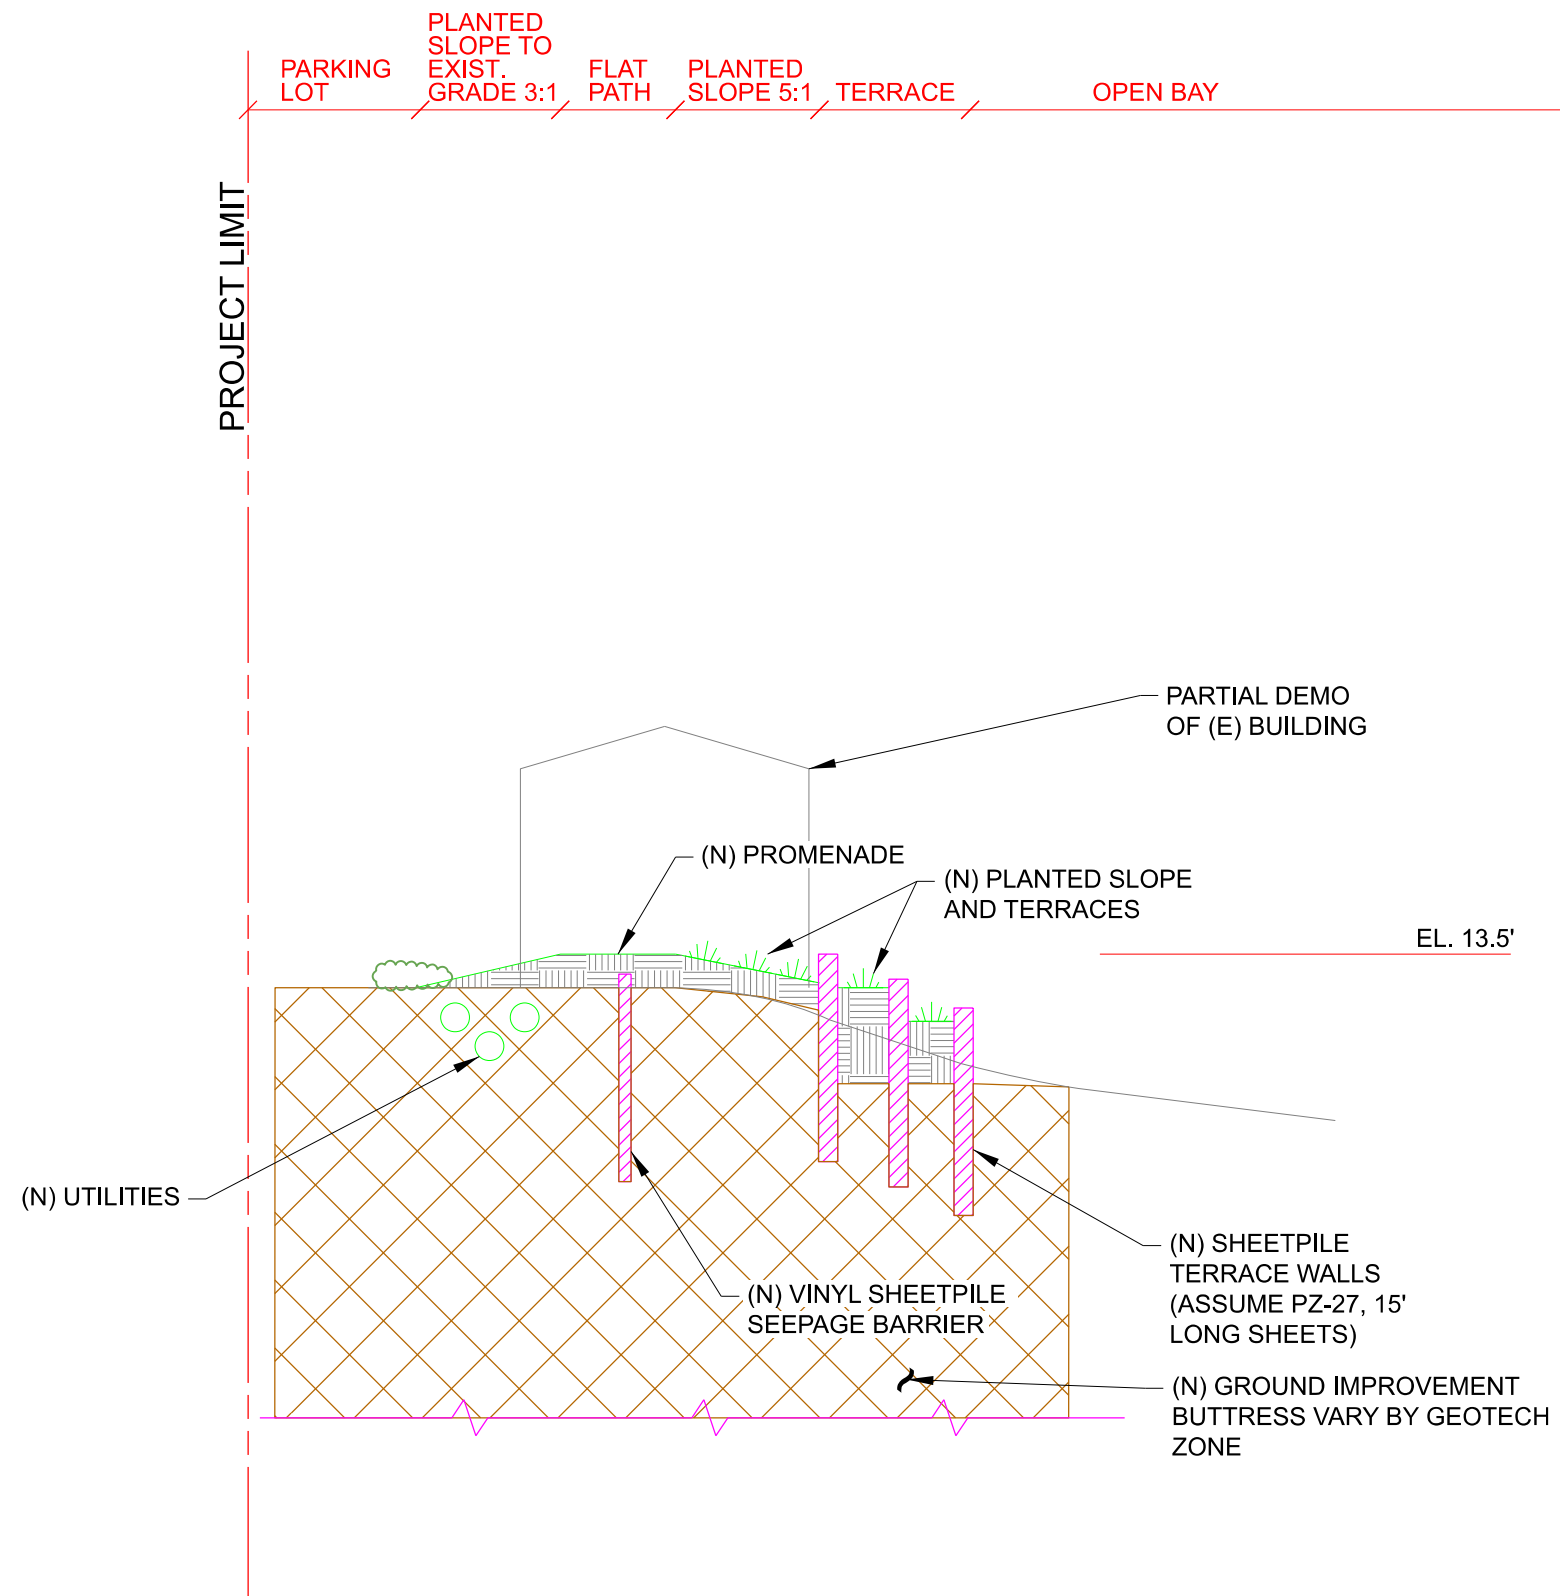


REACH 4 - SECTION 14 - ISLAIS CREEK SOUTH - RECOMMENDED PLAN

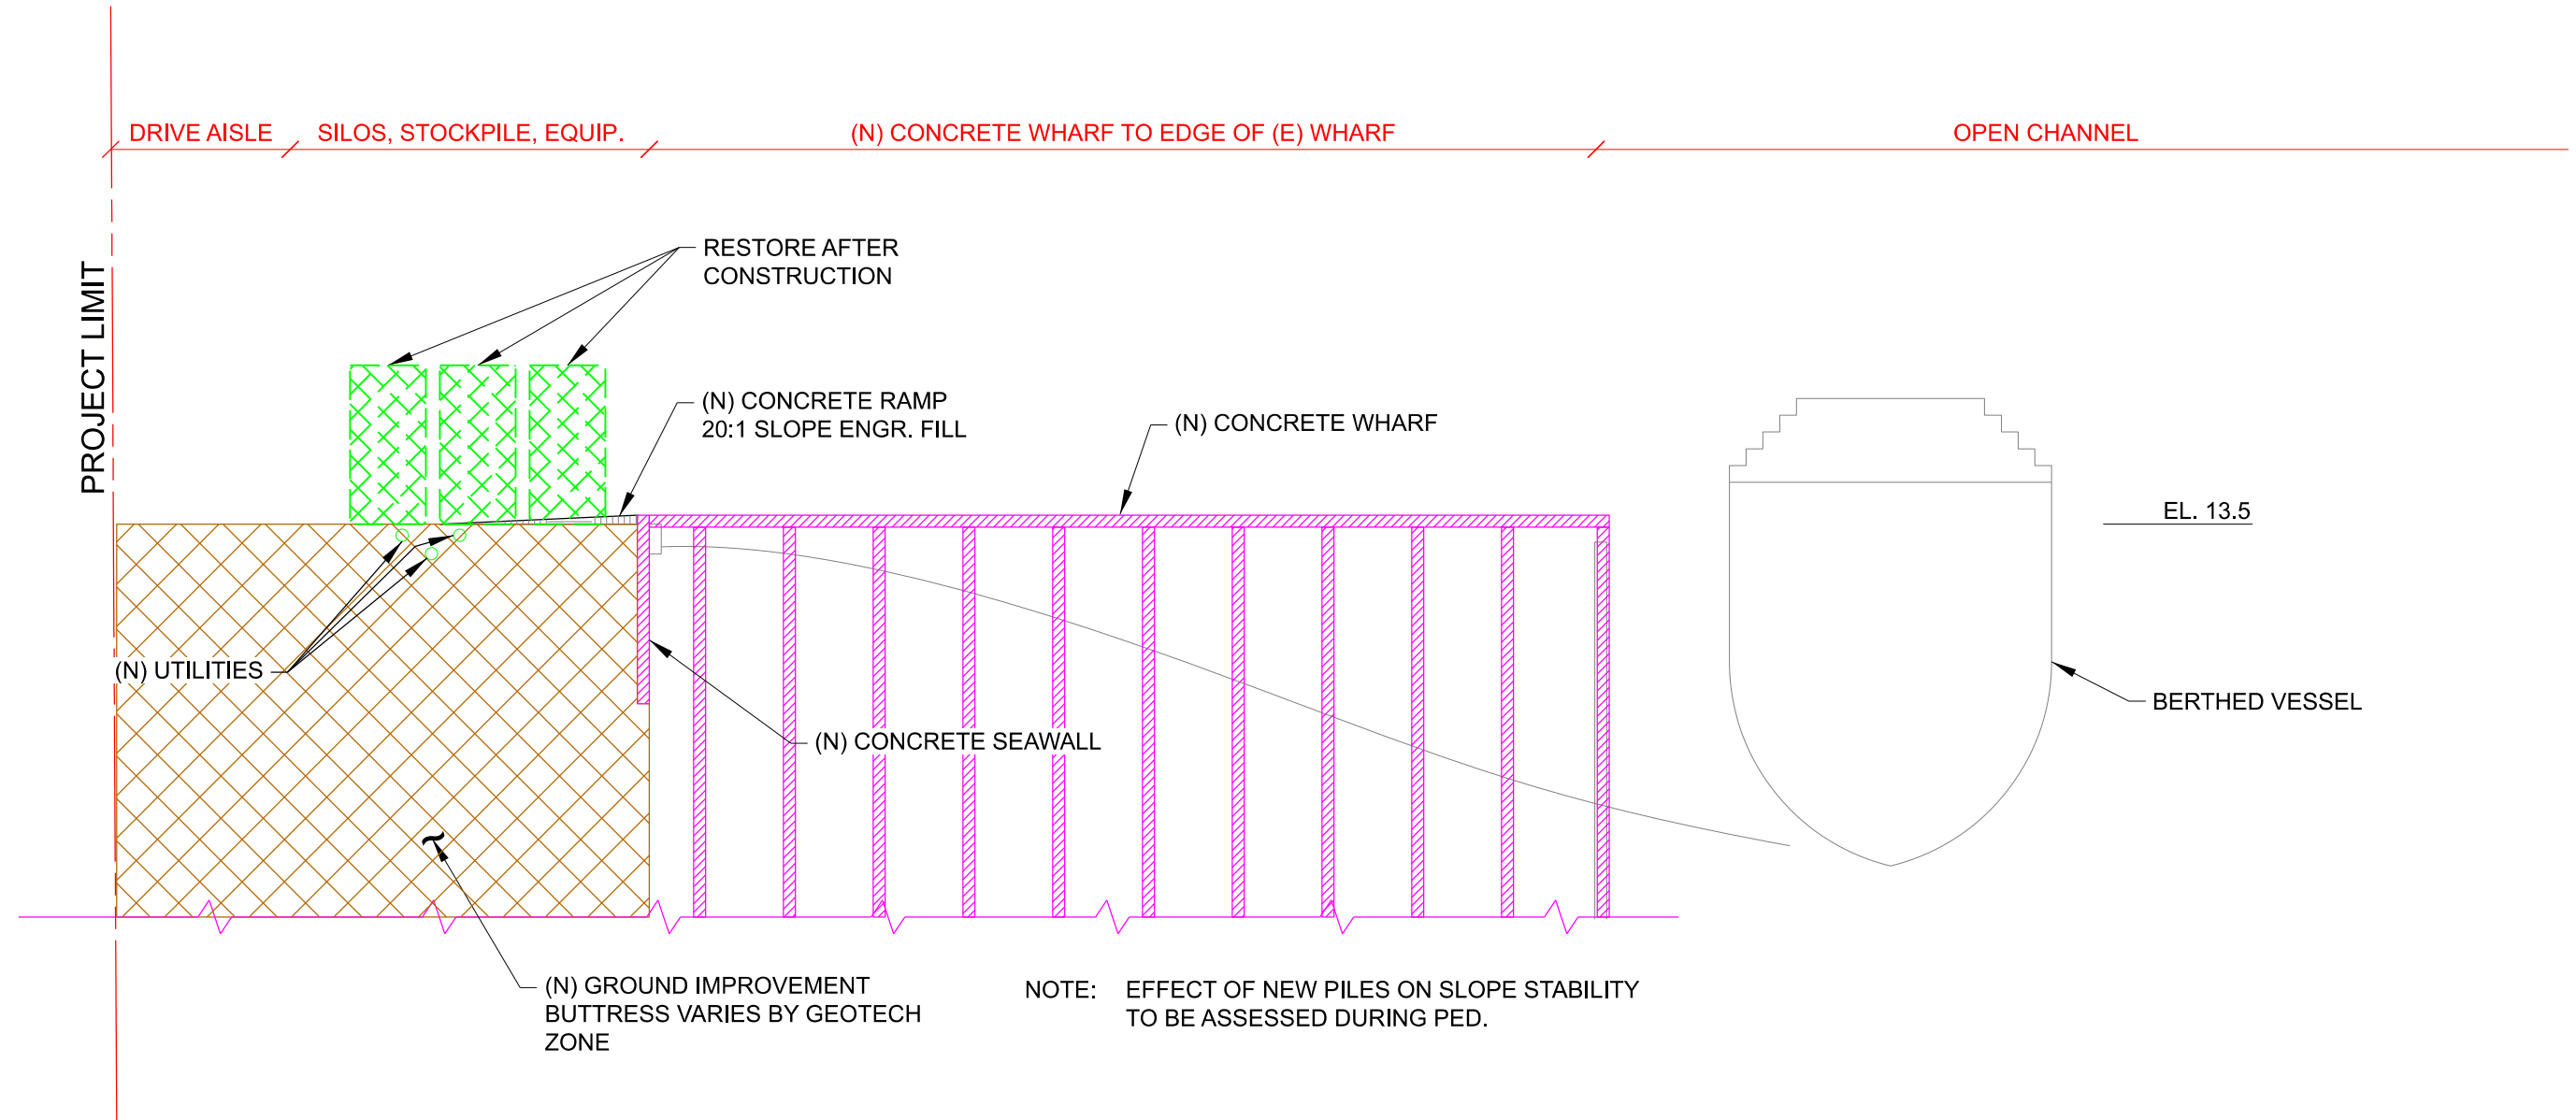

REACH 4 - SECTION 15 - PIER 92 - RECOMMENDED PLAN

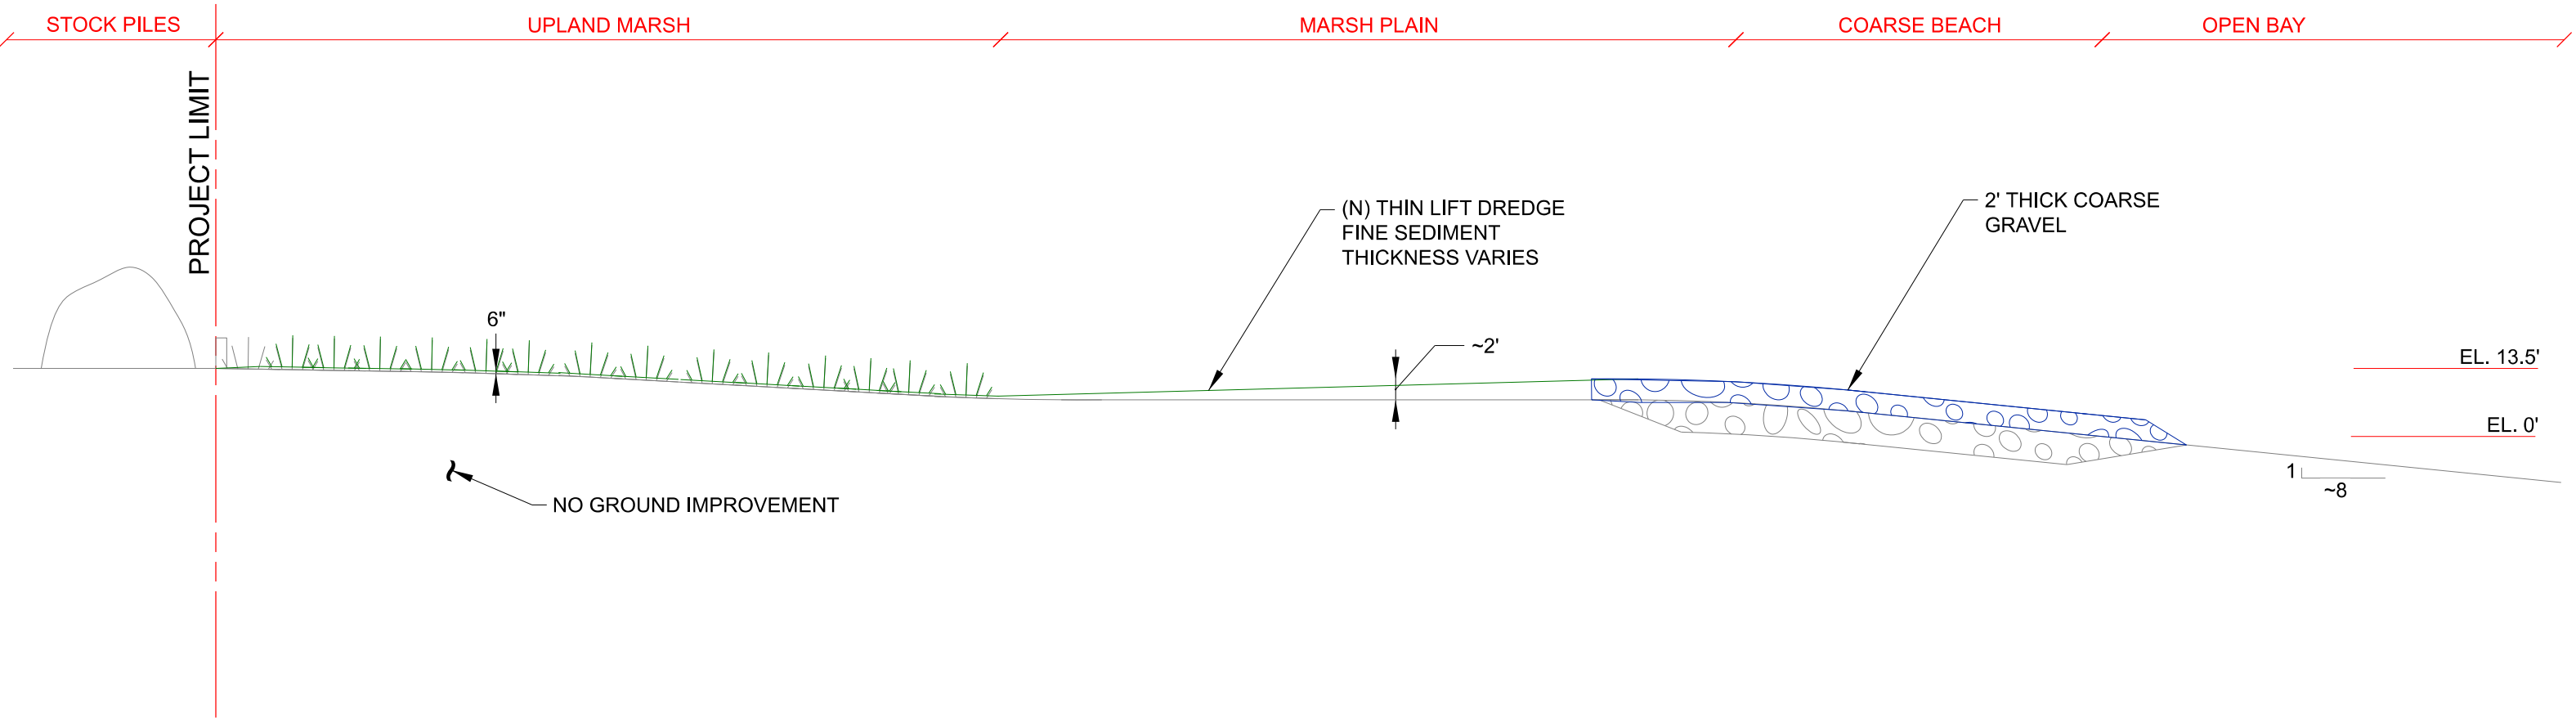

REACH 4 - SECTION 16 - PIER 94 WETLANDS - RECOMMENDED PLAN

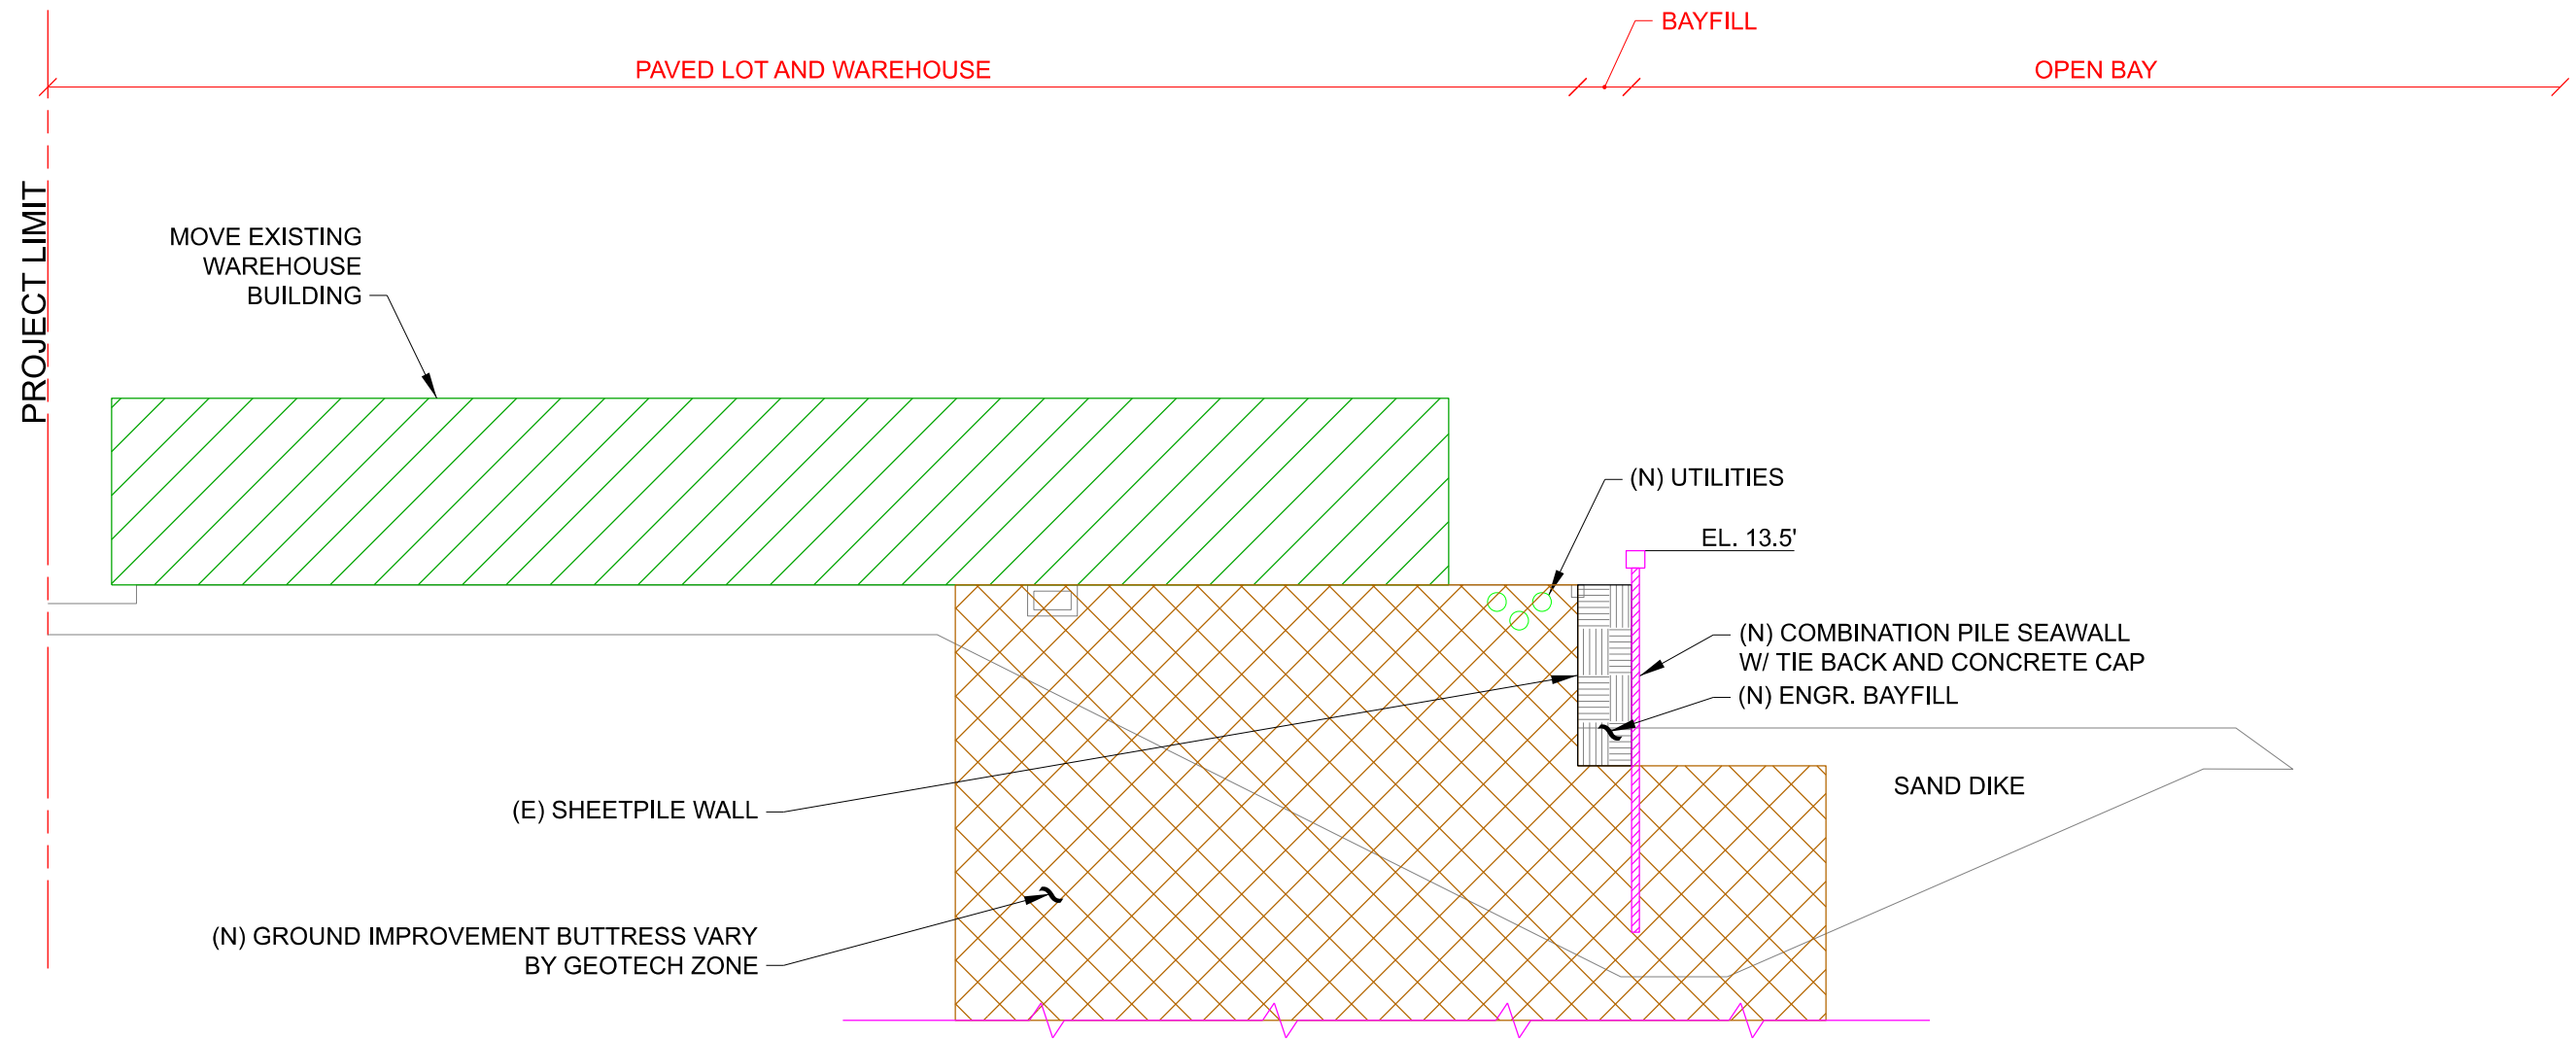

REACH 4 - SECTION 17 - PIER 96 SOUTH - RECOMMENDED PLAN