RECORD BOUNDARY PLAT

LAKE FORT GIBSON, OKLAHOMA

GN TN

SEC. 12 T 17N R 20E COUNTY WAGONER

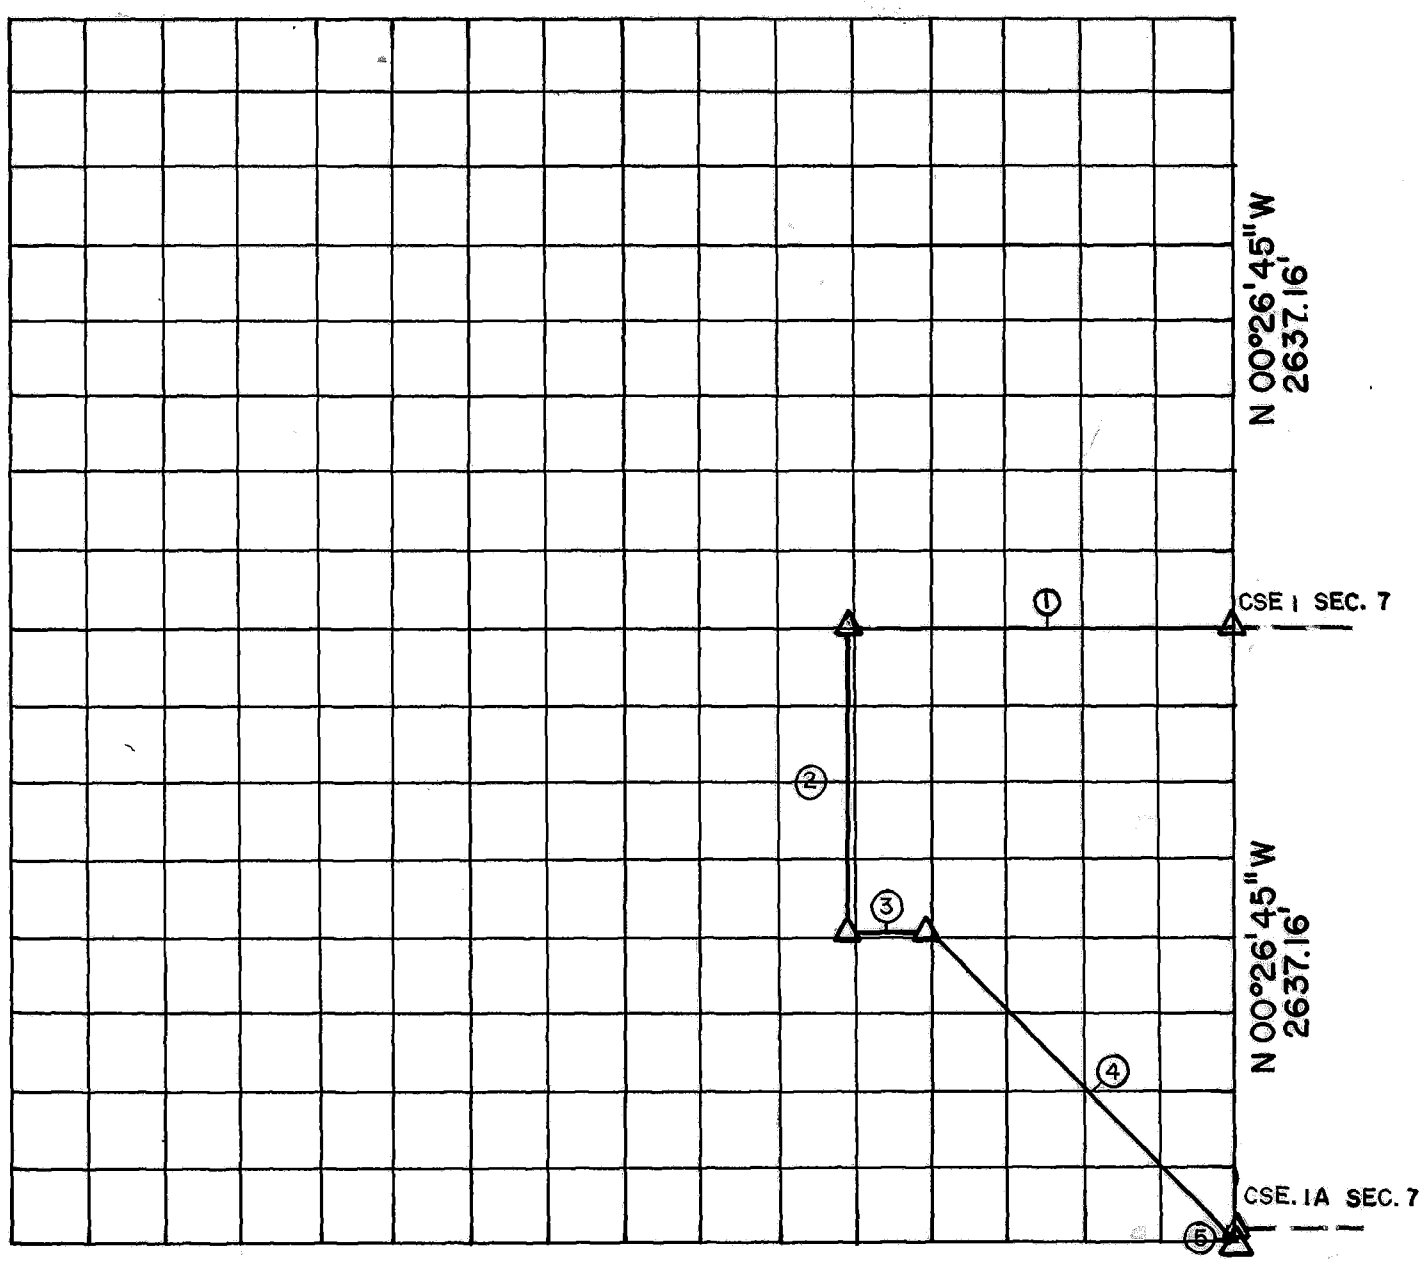

NOTE ALL BEARINGS AND DISTANCE ARE GRID

Course No.	Distance	Bearing	Course No.	Distance	Bearing
1	1641.75	S 89°52'25"W			
2	1318.68	S 00°14'15"E			
3	326.54	N 89°53'37"E			
4	1871.32	S 45° 18'54"E			
5	50.00	N 00° 26'45"W			

CERTIFICATE OF SURVEY Field Book No. _____ Date MARCH 1984

I HEREBY CERTIFY THAT THE ABOVE PLAT IS A TRUE AND CORRECT REPRESENTATION OF THE SURVEY OF THE ABOVE SECTION

REGISTERED LAND SURVEYOR No. 603

CURTIS & GUINN SURVEYING
STONEWALL, OKLA.

Under the Supervision of
U.S. ARMY CORPS OF ENGINEERS
TULSA DISTRICT, OKLAHOMA

LEGEND

- △ — MONUMENT SET
- ▲ — MONUMENT FOUND
- □ — ORIGINAL CORNER
- ● — IRON PIN FOUND
- ○ — IRON PIN SET