PARTIAL BOUNDARY SURVEYS
OOLOGAH RESERVOIR
VERDIGRIS RIVER, OKLAHOMA

Performed Under Contract Number DA-34-066-Civeng 64-2020

SEC 1 T-22-N R-15-E COUNTY ROGERS

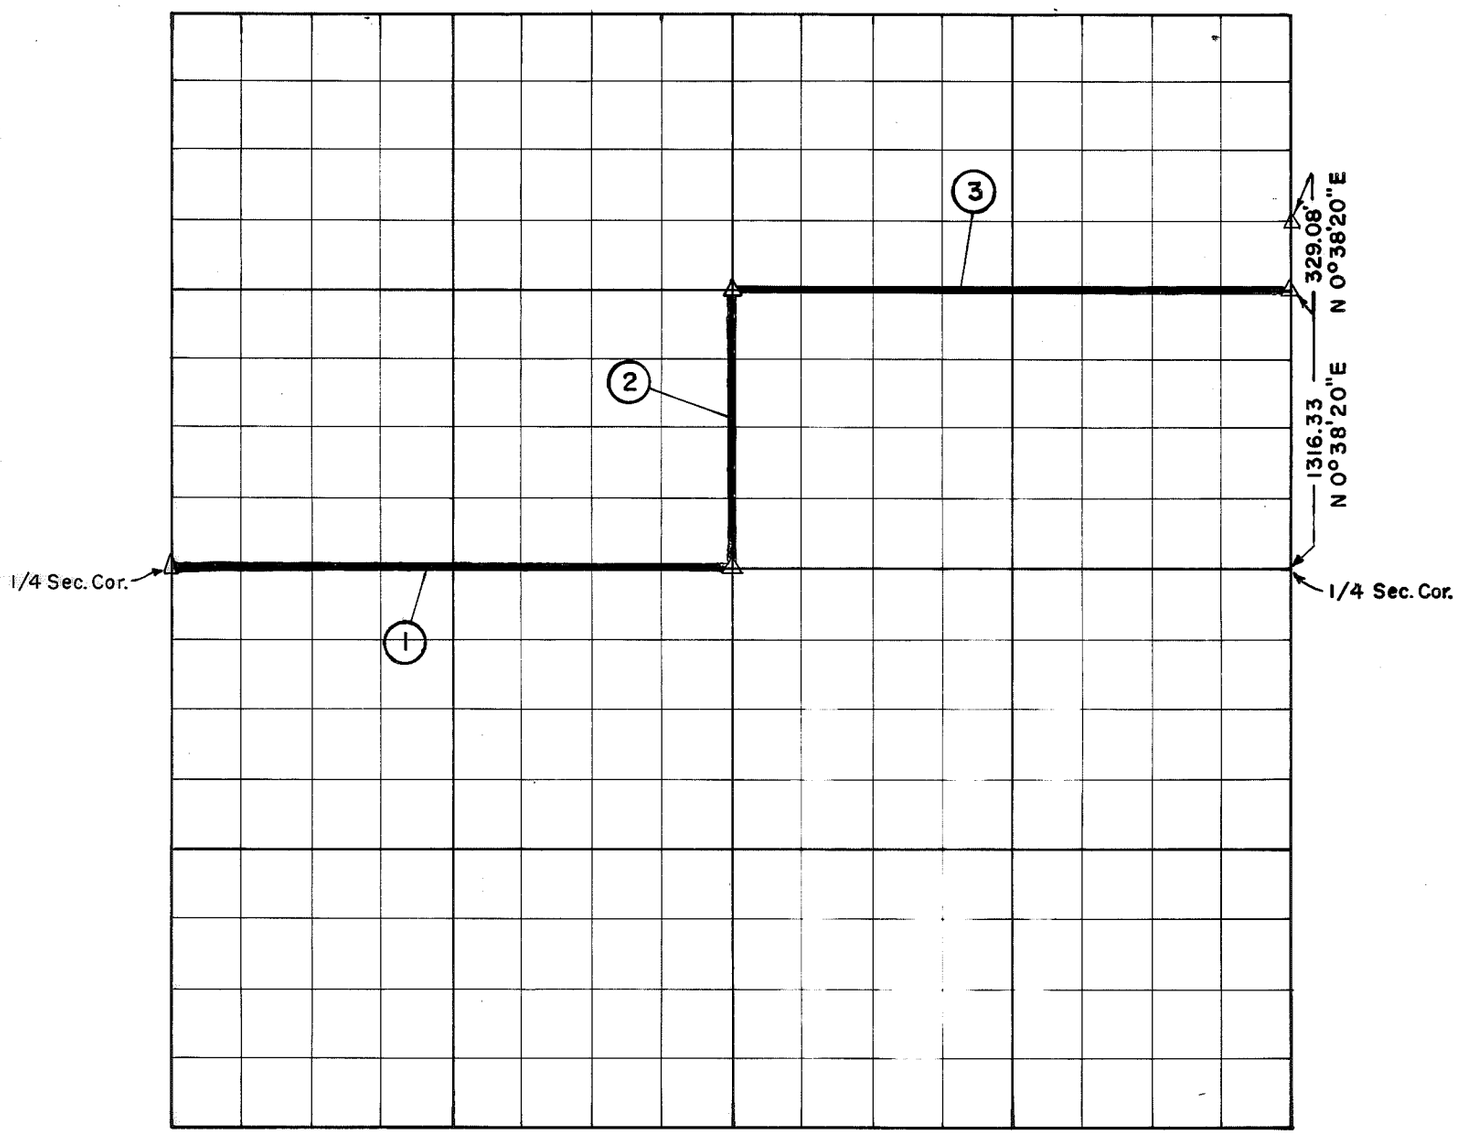

Course No.	Distance	Bearing	Course No.	Distance	Bearing
1	2620.03	S 89°07'45"E			
2	1313.59	N 0°57'12" E			
3	2637.63	S 89°35'28"E			

REGISTERED PROFESSIONAL ENGINEER W. W. WHEELER 1346 OKLAHOMA

CERTIFICATE OF SURVEY

I HEREBY CERTIFY THAT THE ABOVE PLAT IS A TRUE AND CORRECT REPRESENTATION OF THE SURVEY MADE IN SECTION 1, T-22-N, R-15-E, ROGERS COUNTY OKLAHOMA.

W. W. Wheeler

REGISTERED PROFESSIONAL ENGINEER

Field Book No. 6-752 Date 24, AUG. 1964

WHEELER & ASSOCIATES, ENGINEERS

Under the Supervision of

U.S. ARMY ENGINEER DISTRICT, TULSA
CORPS OF ENGINEERS

SHEET 1 of 1

LEGEND

- Δ MONUMENT
- □ ORIGINAL CORNER
- o IRON PIN