SEC. 30, T-24-N, R-16-E, ROGERS COUNTY, OKLAHOMA

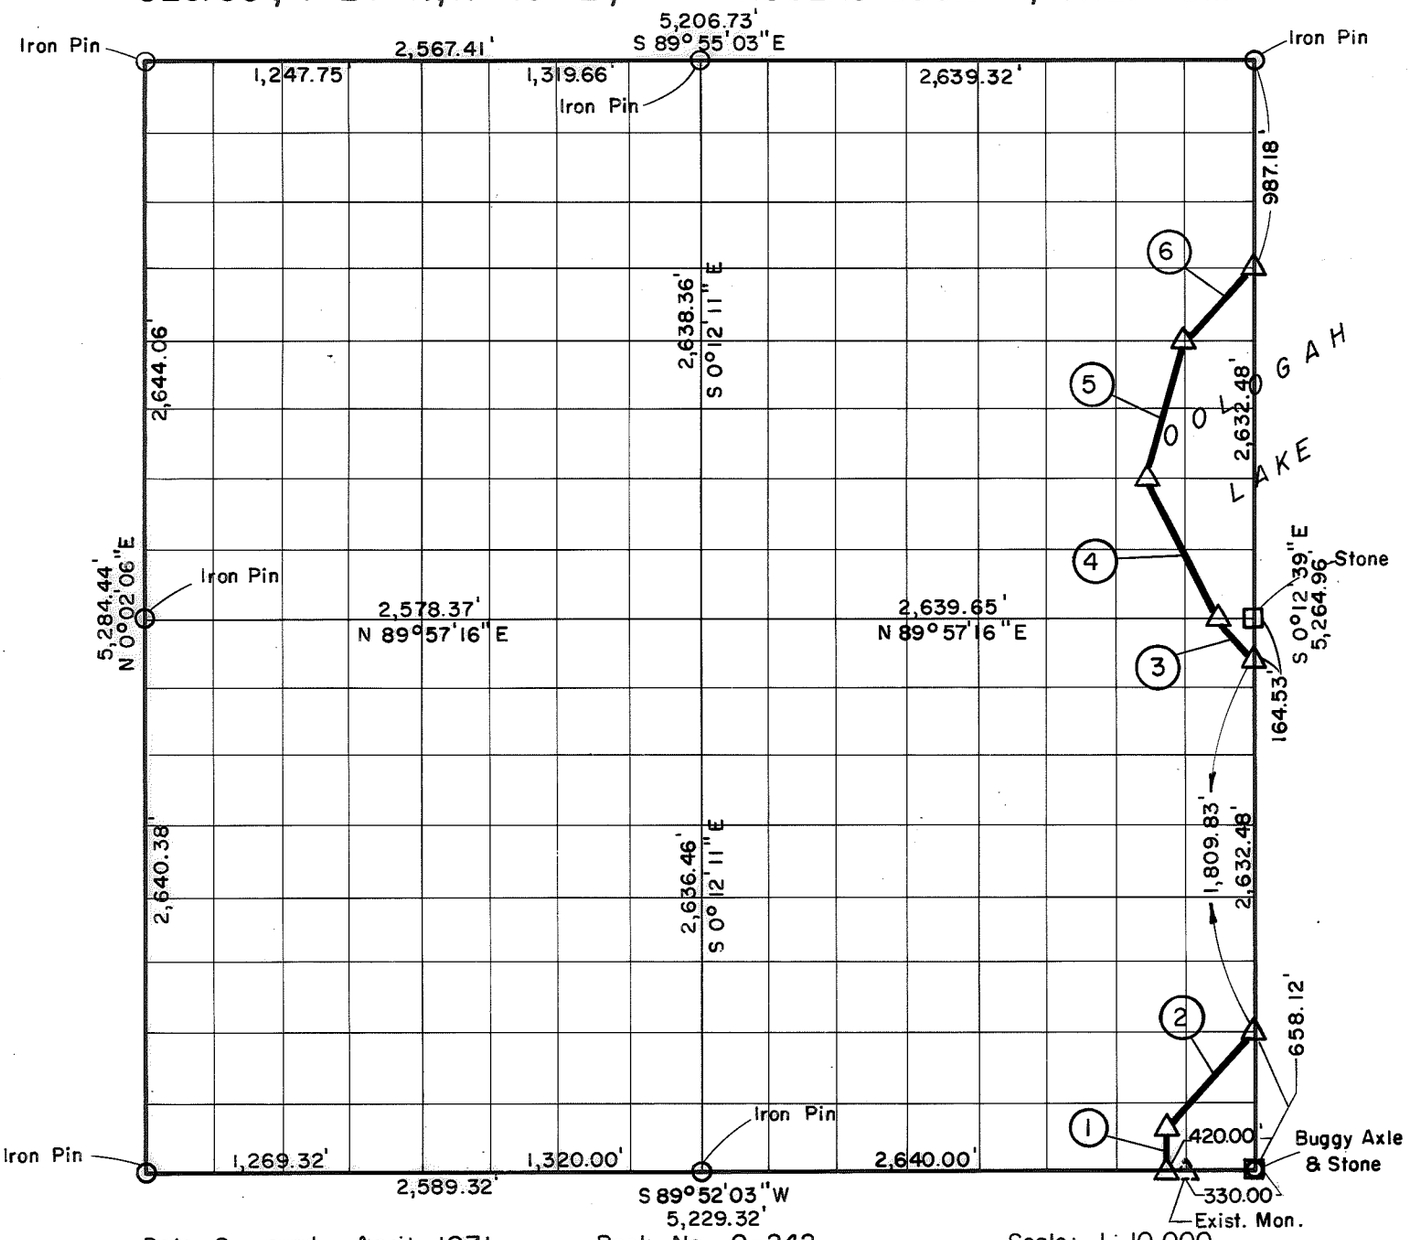

Date Surveyed April, 1971 Book No. O-242 Scale: 1:10,000

COURSE NO.	DISTANCE	BEARING	COURSE NO.	DISTANCE	BEARING
1	210.00'	N 0° 12' 39" W			
2	613.76'	N 42° 58' 14" E			
3	233.34'	N 45° 12' 24" W			
4	737.30'	N 26° 47' 40" W			
5	678.12'	N 13° 52' 12" E			
6	465.05'	N 44° 58' 51" E			

PARTIAL BOUNDARY SURVEYS, OOLOGAH LAKE, VERDIGRIS RIVER, OKLAHOMA

BY

CRAIG AND KEITHLINE

CONSULTING ENGINEERS

FOR

DEPARTMENT OF THE ARMY, CORPS OF ENGINEERS, TULSA DISTRICT, UNDER CONTRACT NO. DACW 56-71-C-0113

I, Charles R. Keithline, a Registered Land Surveyor in the State of Oklahoma do hereby certify that the above plat is a true and accurate survey of Section 30, T-24-N, R-16-E, as made under my supervision.

Charles R. Keithline

CHARLES R. KEITHLINE, Reg. No. 517 (Oklahoma)

LEGEND

△ Std. C. of E. Conc. Monument

○ Iron Pin

□ Original G.L.O. Marker