PARTIAL BOUNDARY SURVEYS

OOLOGAH LAKE, AREA "A"

VERDIGRIS RIVER, OKLAHOMA

Performed Under Contract Number DACW 56-77-C-0052

SEC. 28 , T. 25 N , R. 16 E , COUNTY NOWATA

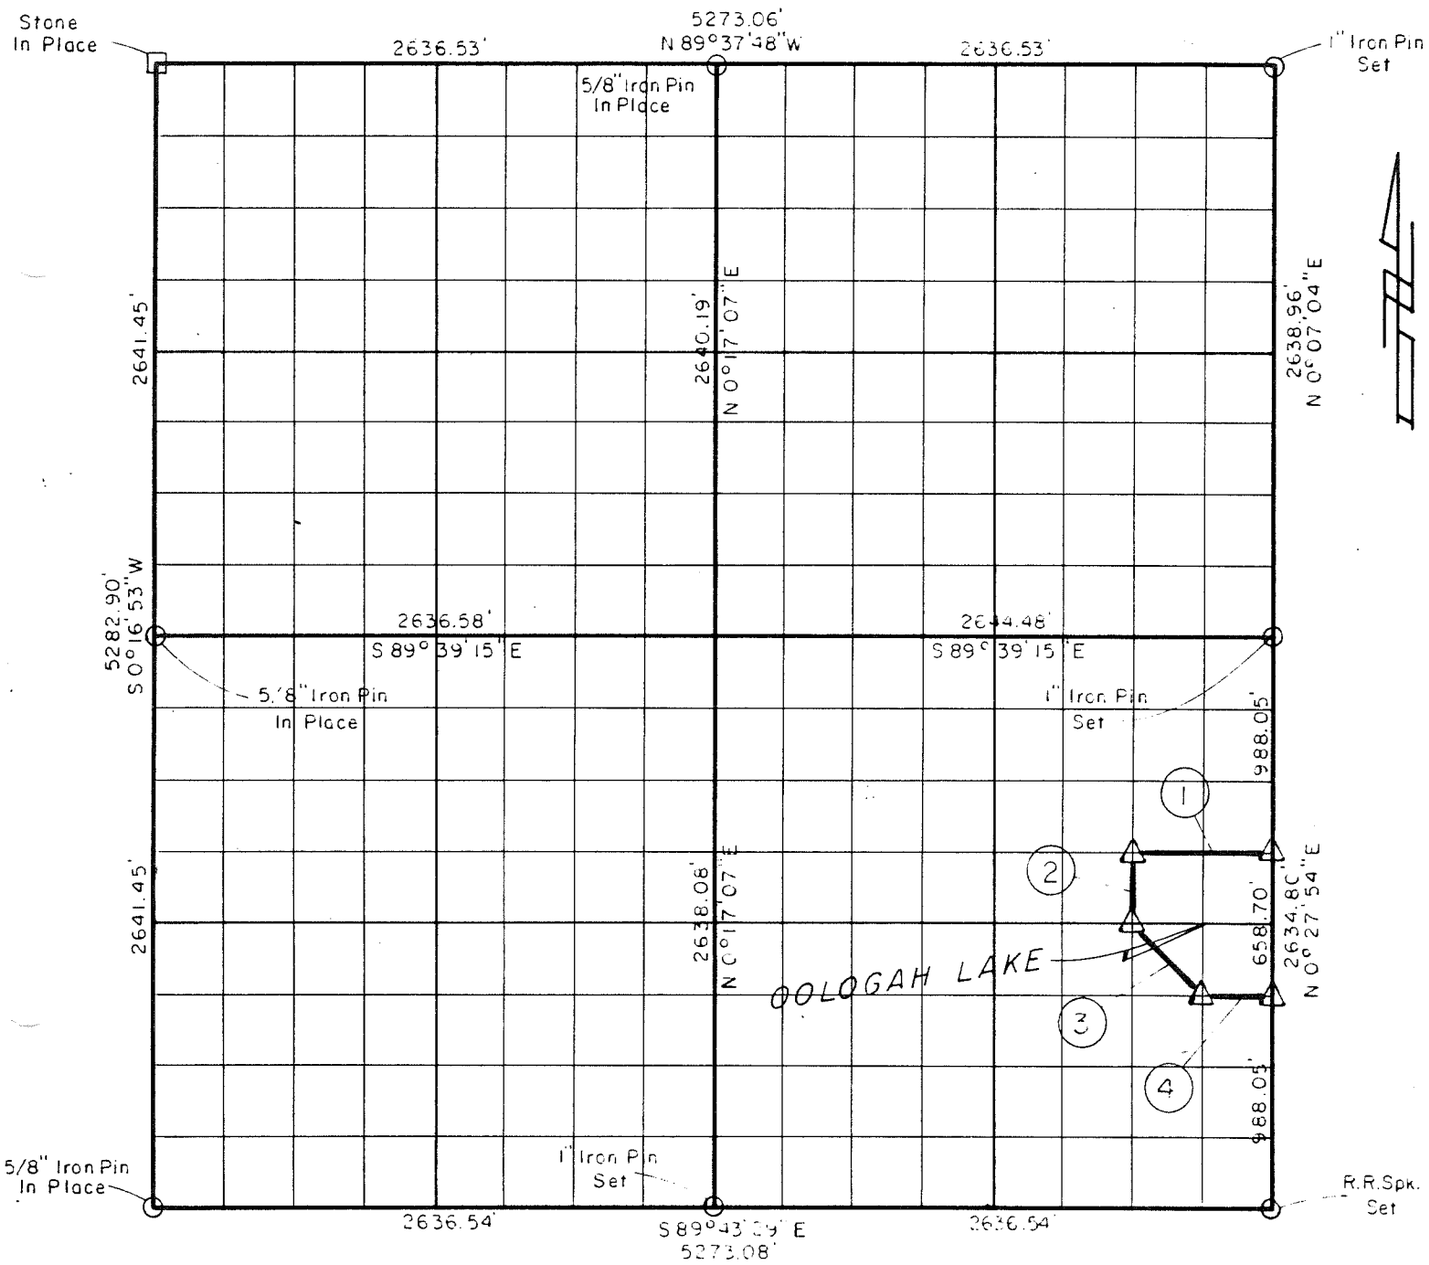

Course No.	Distance	Bearing
1	660.36'	N 89°40'50"W
2	329.46'	S 0°25'05"W
3	465.78'	S 44°40'50"E
4	329.92'	S 89°41'53"E

Course No.	Distance	Bearing

Field Book No. O-288 Date 77

CERTIFICATE OF SURVEY

I hereby Certify The Above Plat ... a True and

REGISTERED LAND SURVEYOR JIMMIE DALE

CRAIG & KEITHLINE
Consulting Engineers

For

Δ MONUMENT